


10/1/76

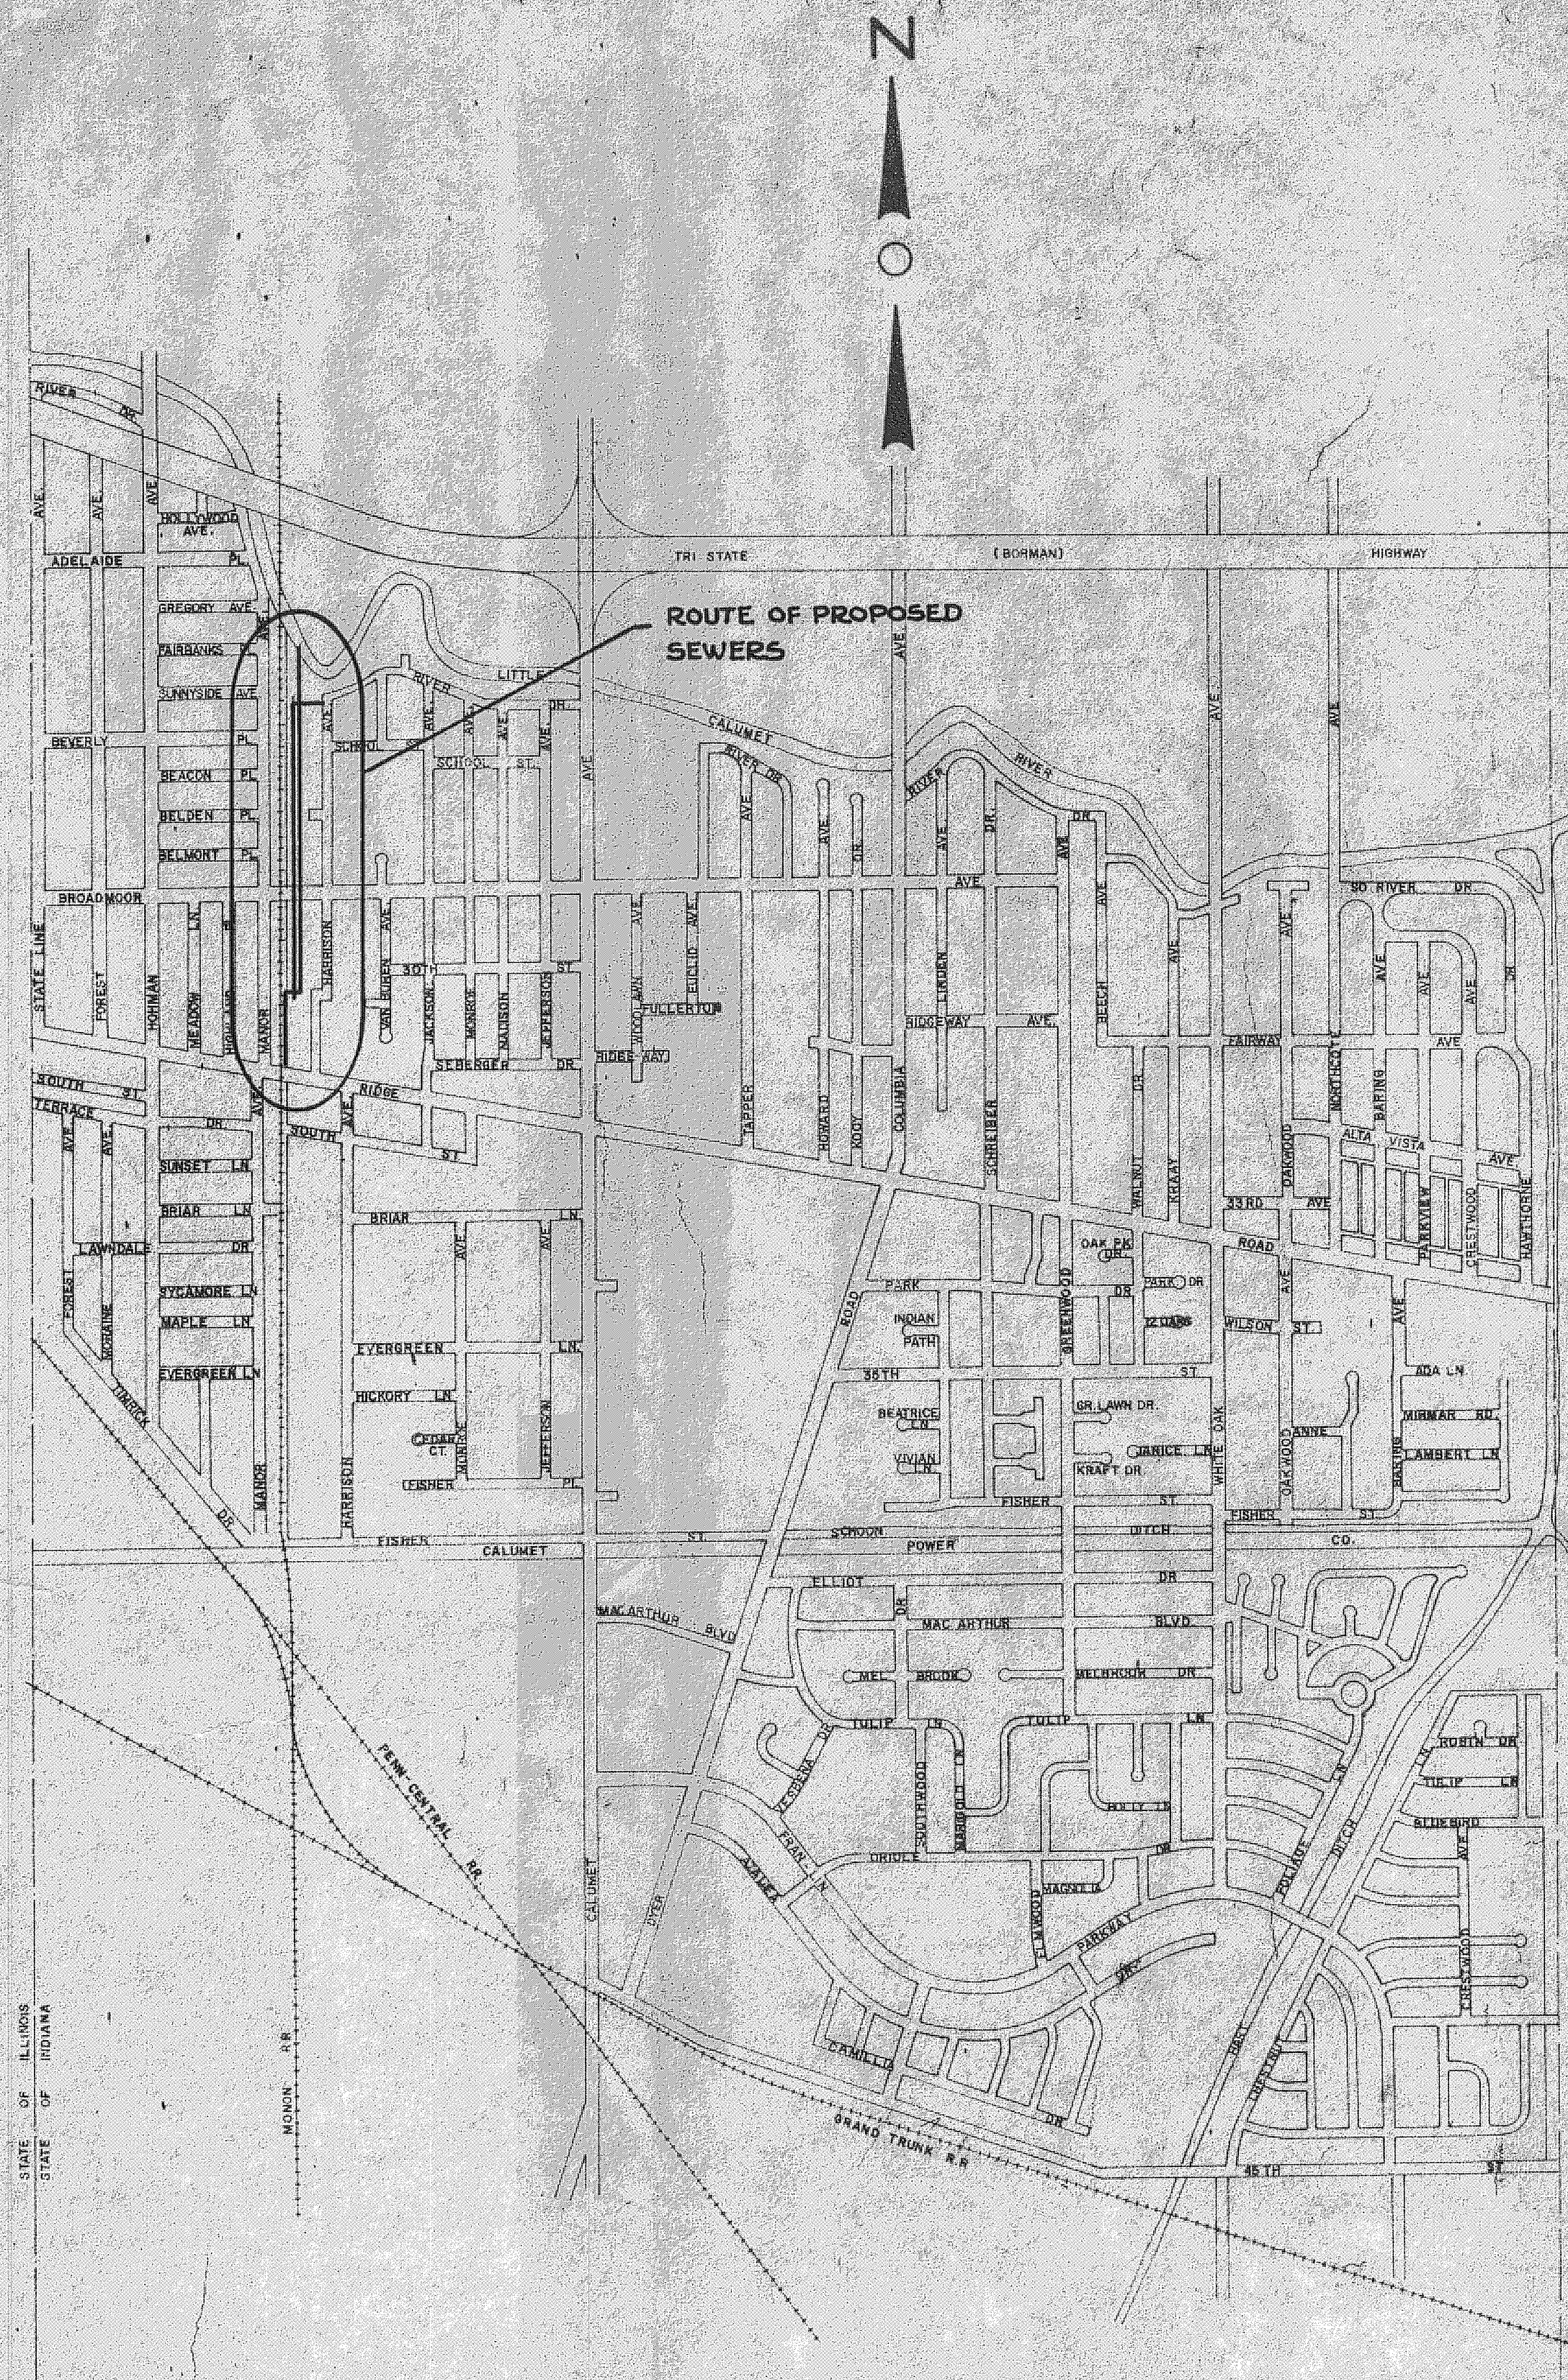

TOWN OF MUNSTER, INDIANA


PROPOSED STORM & SANITARY SEWERS E. OF MONON R.R. (RIDGE RD. - RIVER)

Prepared by
R.W. ROBINSON & ASSOCIATES CO.
357 E. 170th STREET
SOUTH HOLLAND, ILLINOIS

INDEX	
SHEET	TITLE
1	COVER SHEET
2,3,4	PLAN AND PROFILES

536



RIDGE TO RIVER
STORM & SANITARY

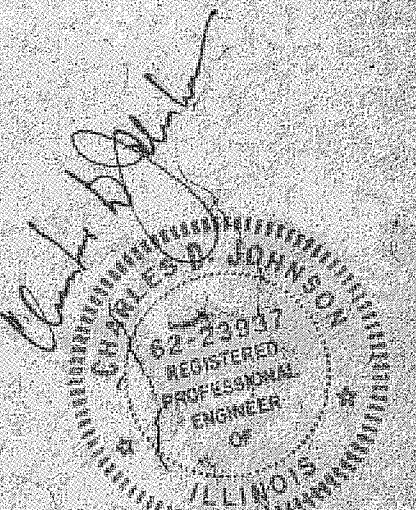

PROJECT NO. 73-252

PLAN	DATE	BY
SUBMITTED		
NOTED		
ALIGNED CHECKED		
NOTE BOOK		
NO.		


PROFILE	DATE	BY
SUBMITTED		
NOTED		
GRADES CHECKED		
NOTE BOOK		
NO.		

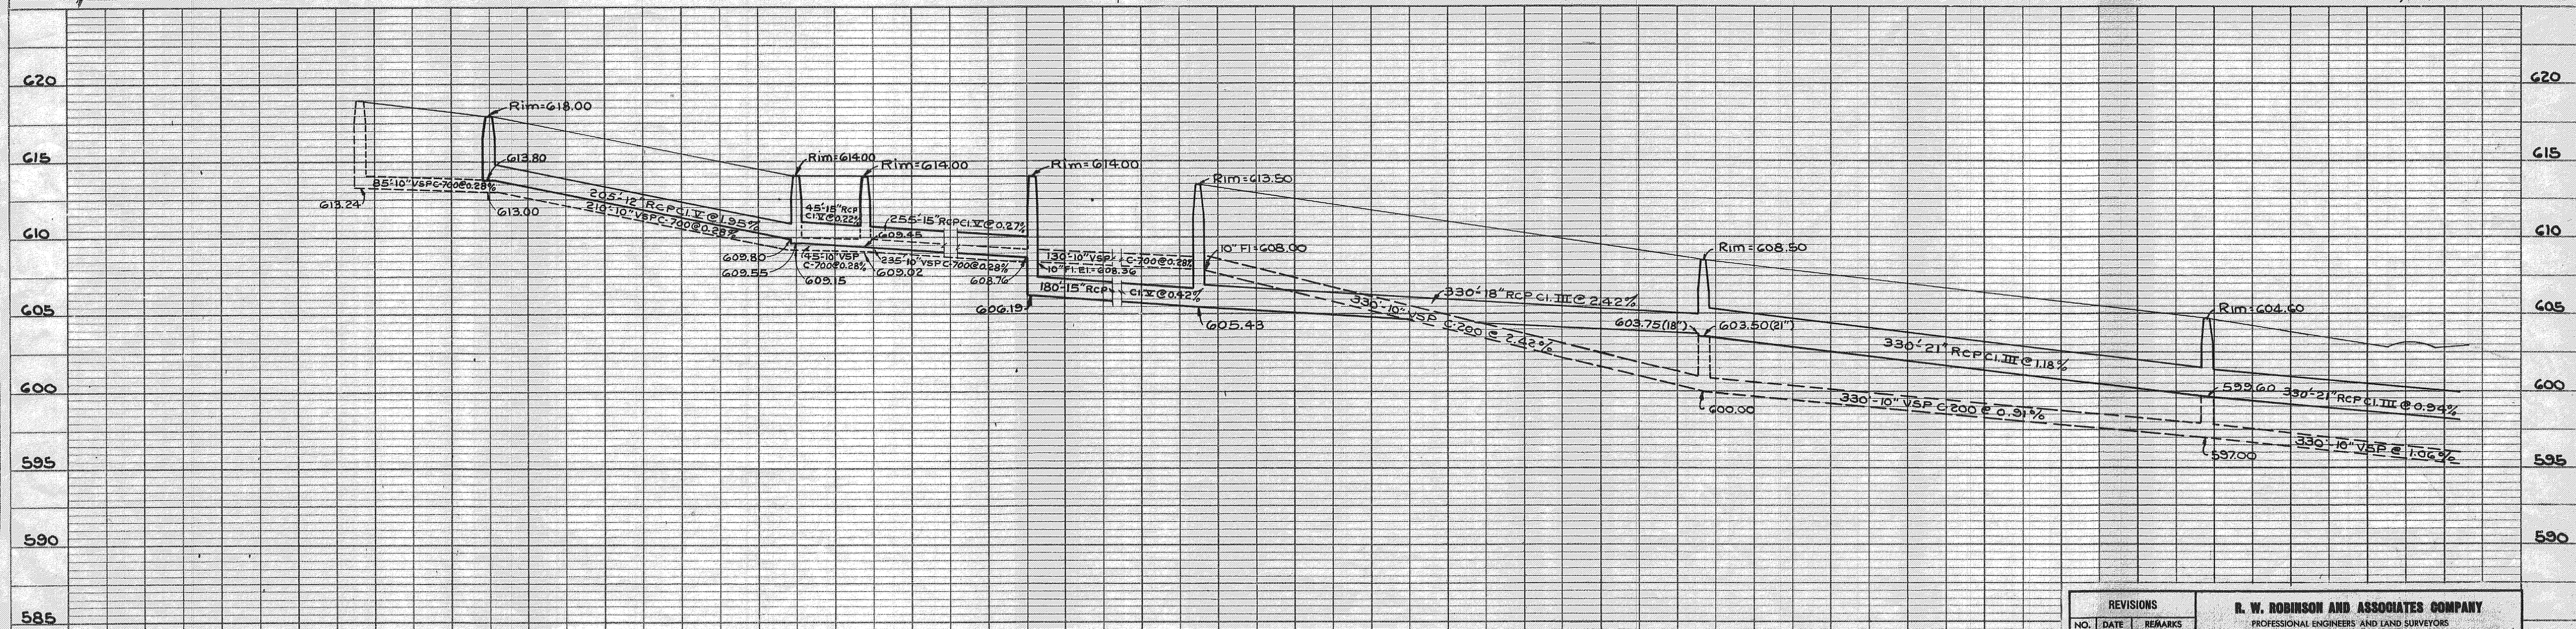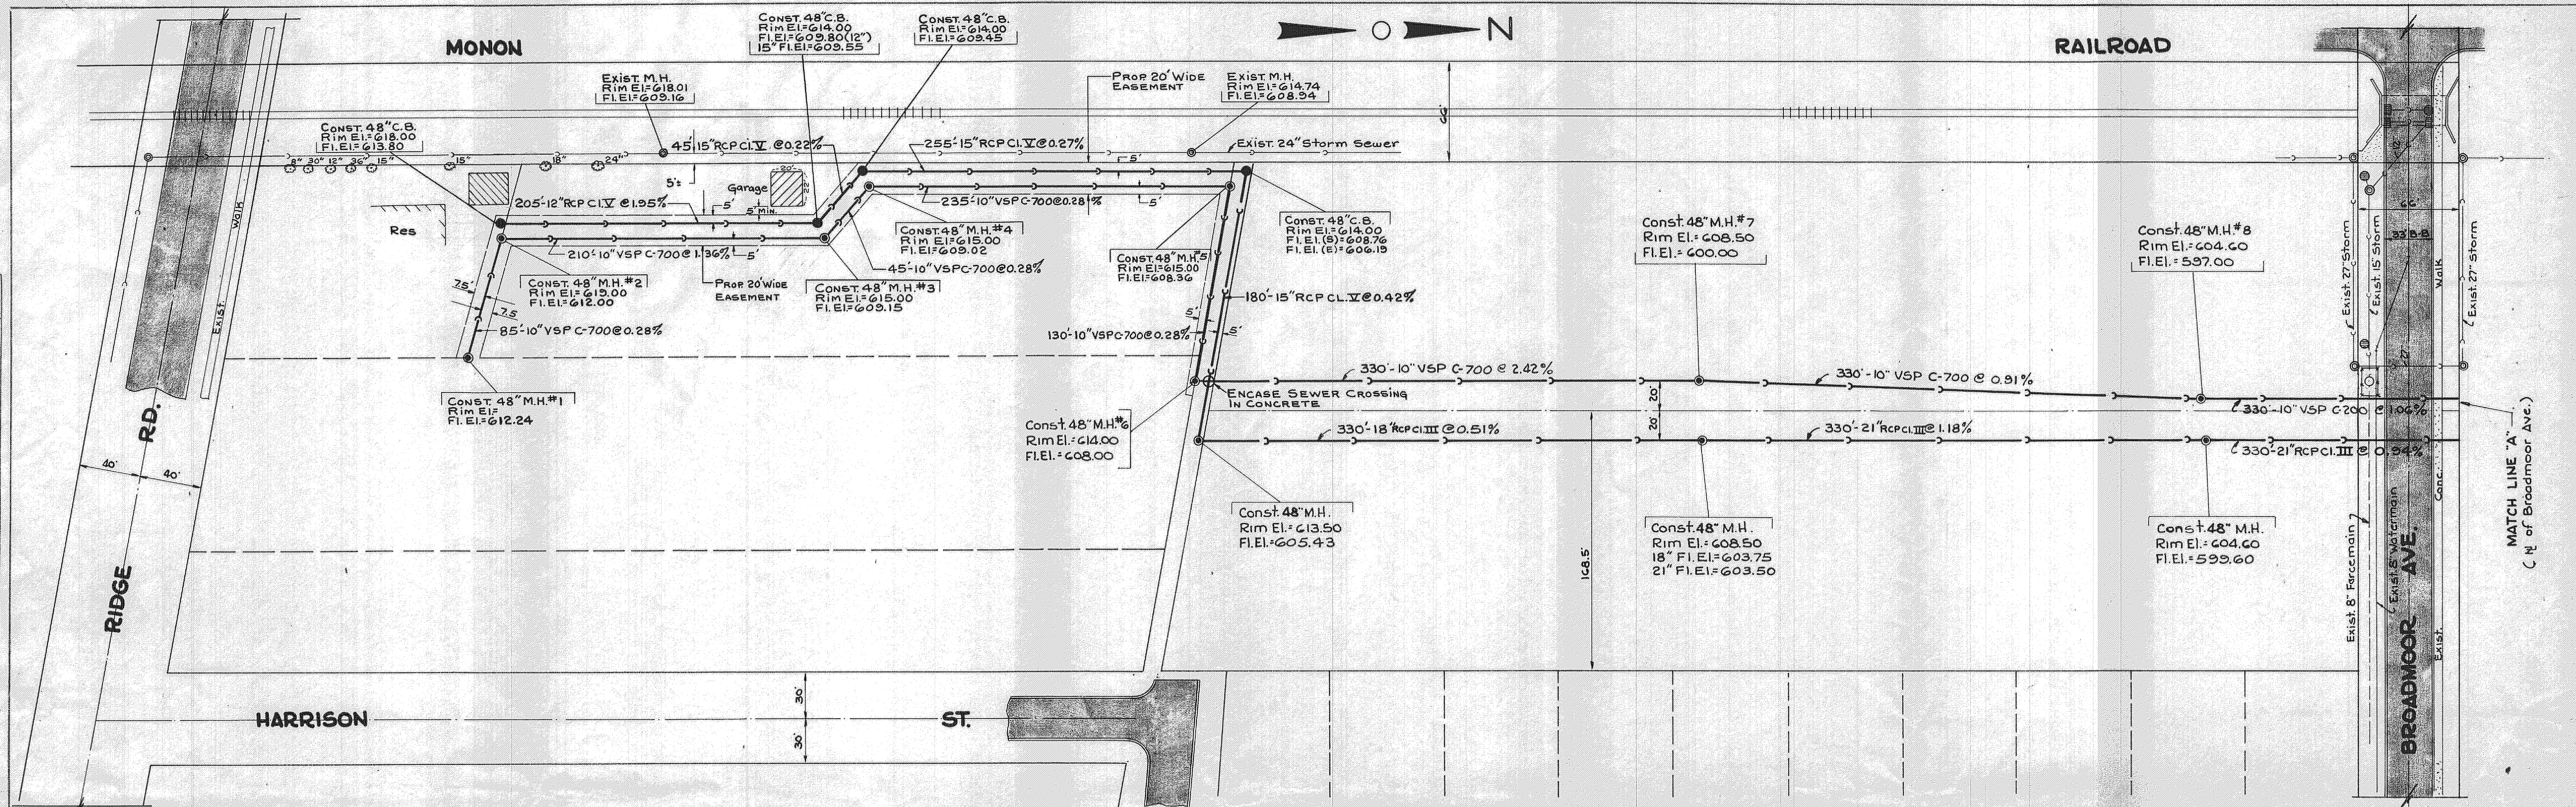

REVISIONS			R. W. ROBINSON AND ASSOCIATES COMPANY	
NO.	DATE	REMARKS	PROFESSIONAL ENGINEERS AND LAND SURVEYORS	
1	6/21/74	J.B.	SOUTH HOLLAND, ILLINOIS	
2	7/16/74	J.H.	468.1955	
			PROPOSED STORM (SANITARY) SEWERS	
			E. OF MONON R.R. (RIDGE RD. - RIVER)	
			MUNSTER, INDIANA	
			Drawn by: J.B.	Date: 5-22-74
			Checked by: CDJ	Scale: 1" = 50'
			SHEET 2 OF 4	PROJECT NO. 73-252

PLAN	DATE
SURVEYED	BY
ALIGNED	
NOTED	
RT. OF WAY CHECKED	
NO.	



PROFILE	DATE
SURVEYED	BY
PLOTTED	
GRADES CHECKED	
STRUCTURE NOTATION OK'D	
NO.	

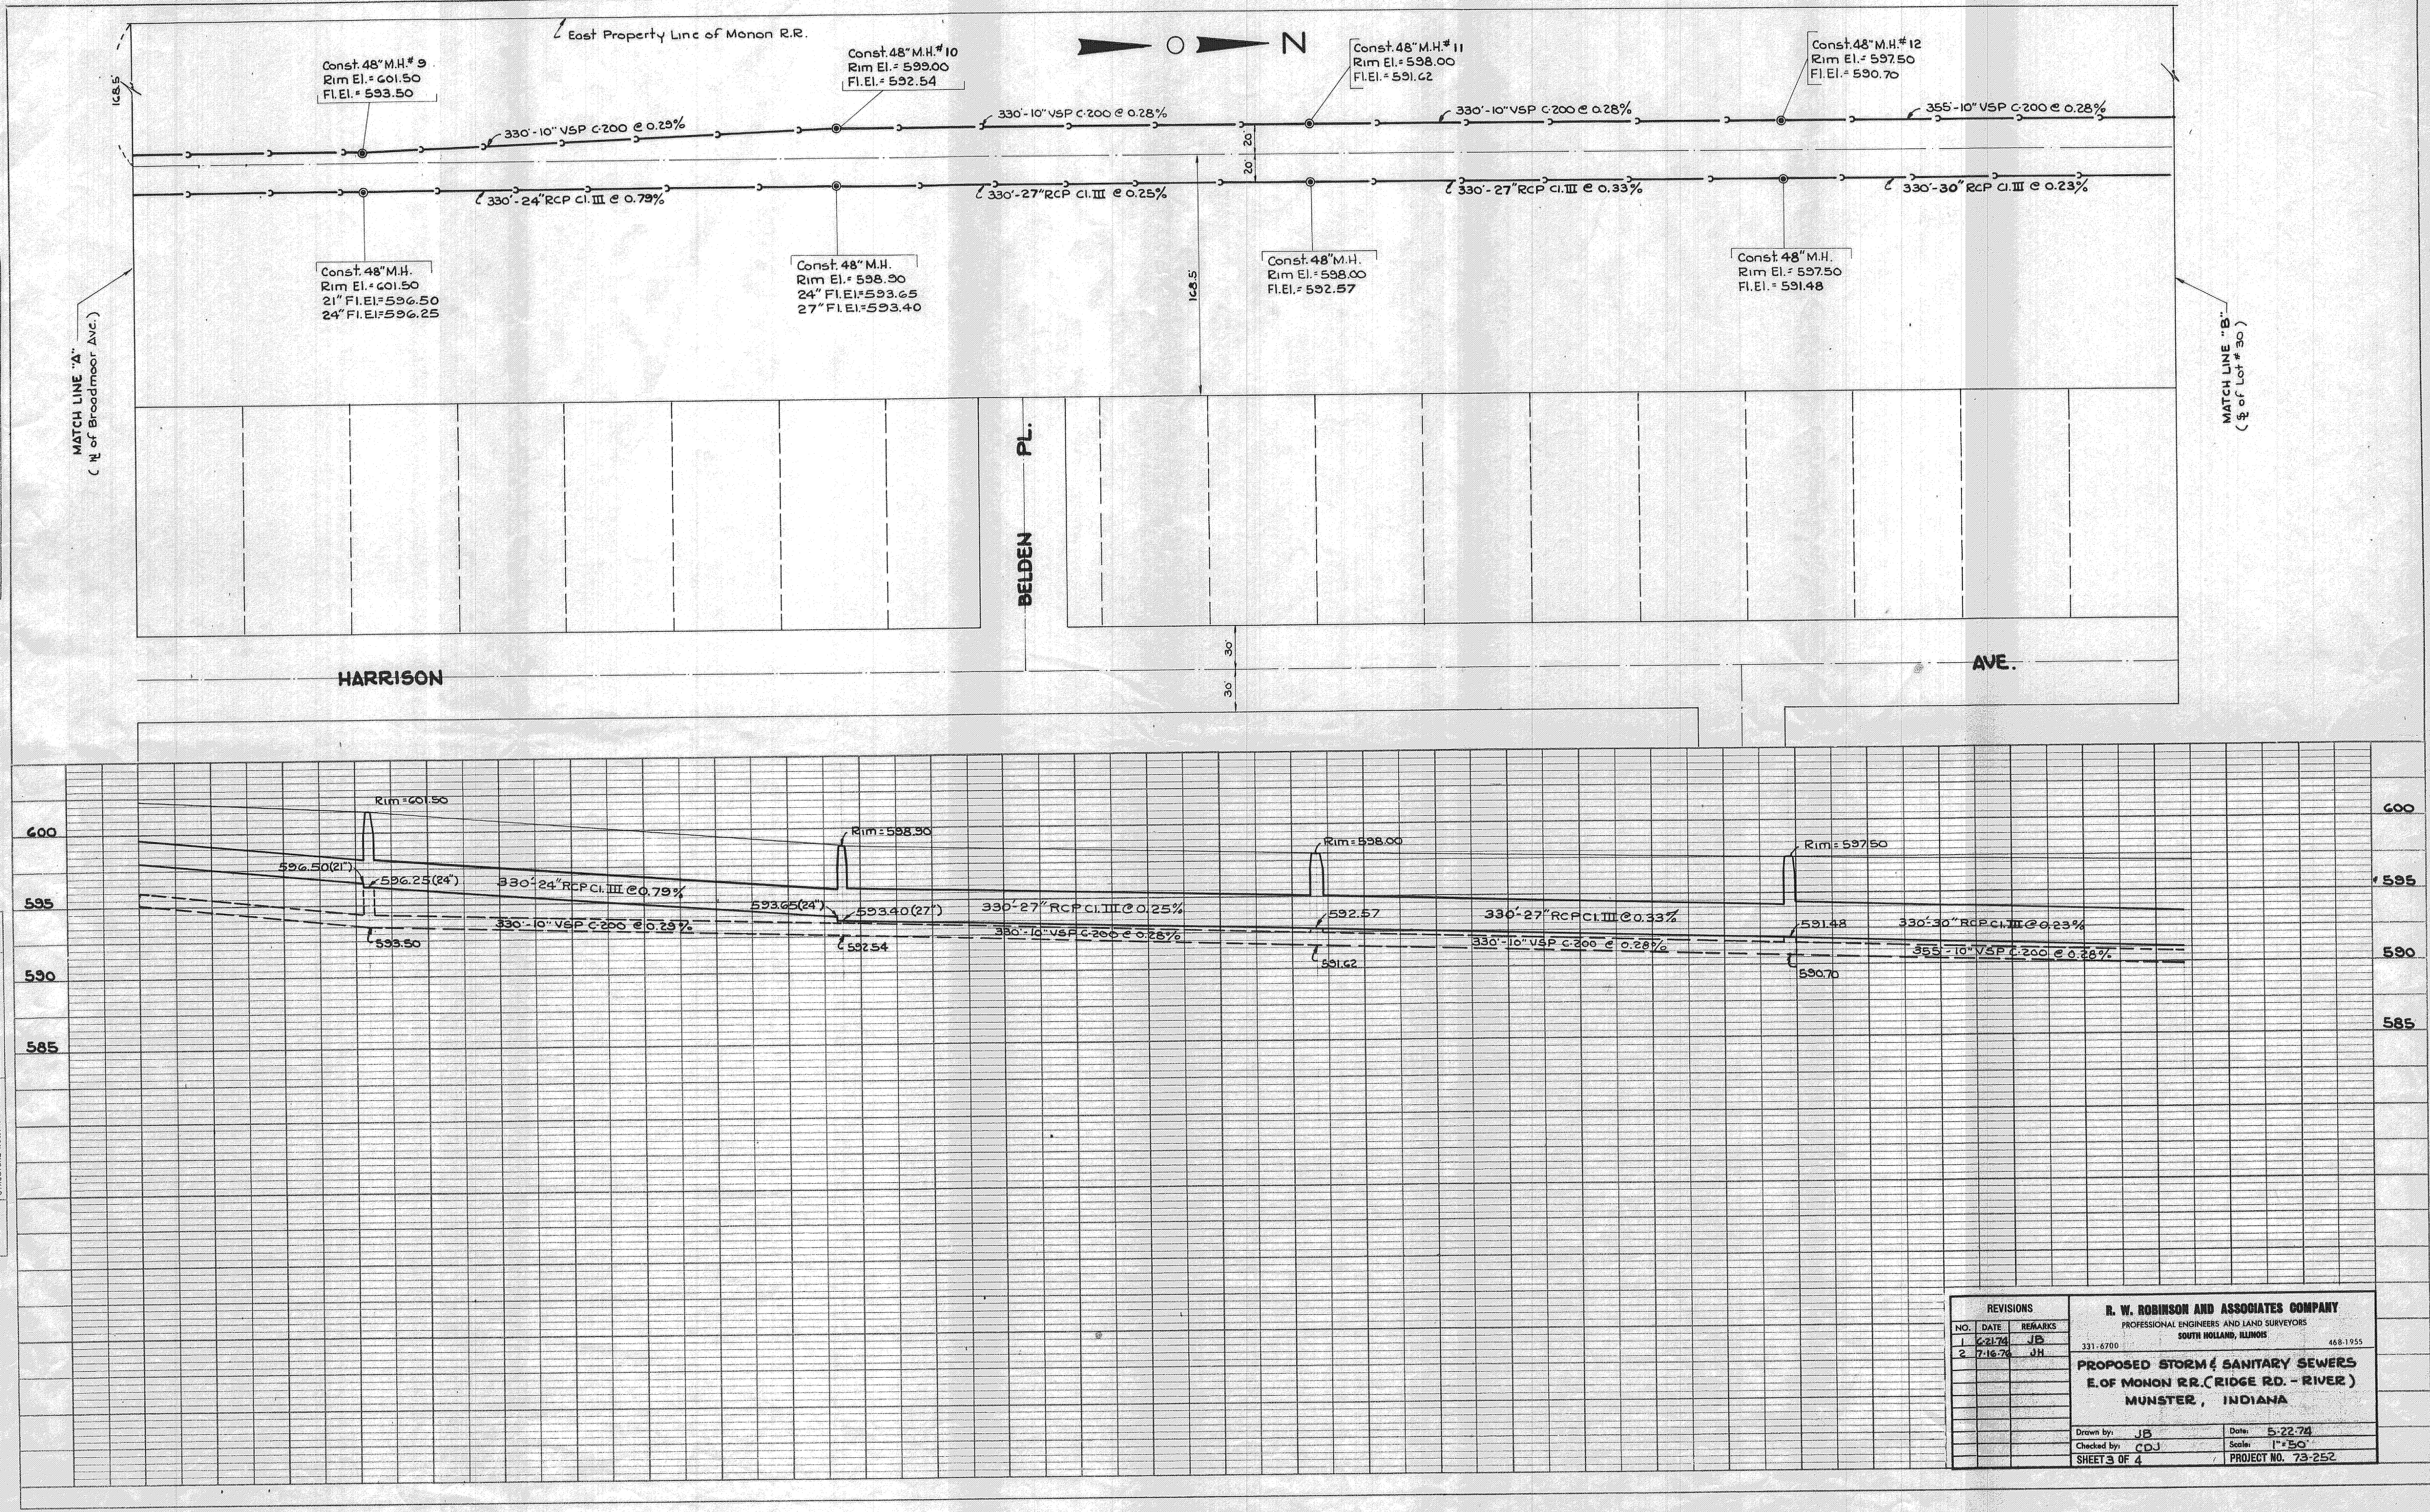

REVISIONS			R. W. ROBINSON AND ASSOCIATES COMPANY	
NO.	DATE	REMARKS	PROFESSIONAL ENGINEERS AND LAND SURVEYORS	
1	6-21-74	JB	SOUTH HOLLAND, ILLINOIS	
2	7-16-74	JH	468-1955	
			PROPOSED STORM & SANITARY SEWERS	
			E. OF MONON R.R. (RIDGE RD. - RIVER)	
			MUNSTER, INDIANA	
			Drawn by: JB	Date: 5-22-74
			Checked by: CDJ	Scale: 1" = 50'
			SHEET 3 OF 4	PROJECT NO. 73-252

PLAN	DATE
CHANGES	BY
PLANNING	DATE
NOTES	DATE
NO.	DATE

REVISIONS	DATE	BY
1	6-21-74	JB
2	7-16-74	JH

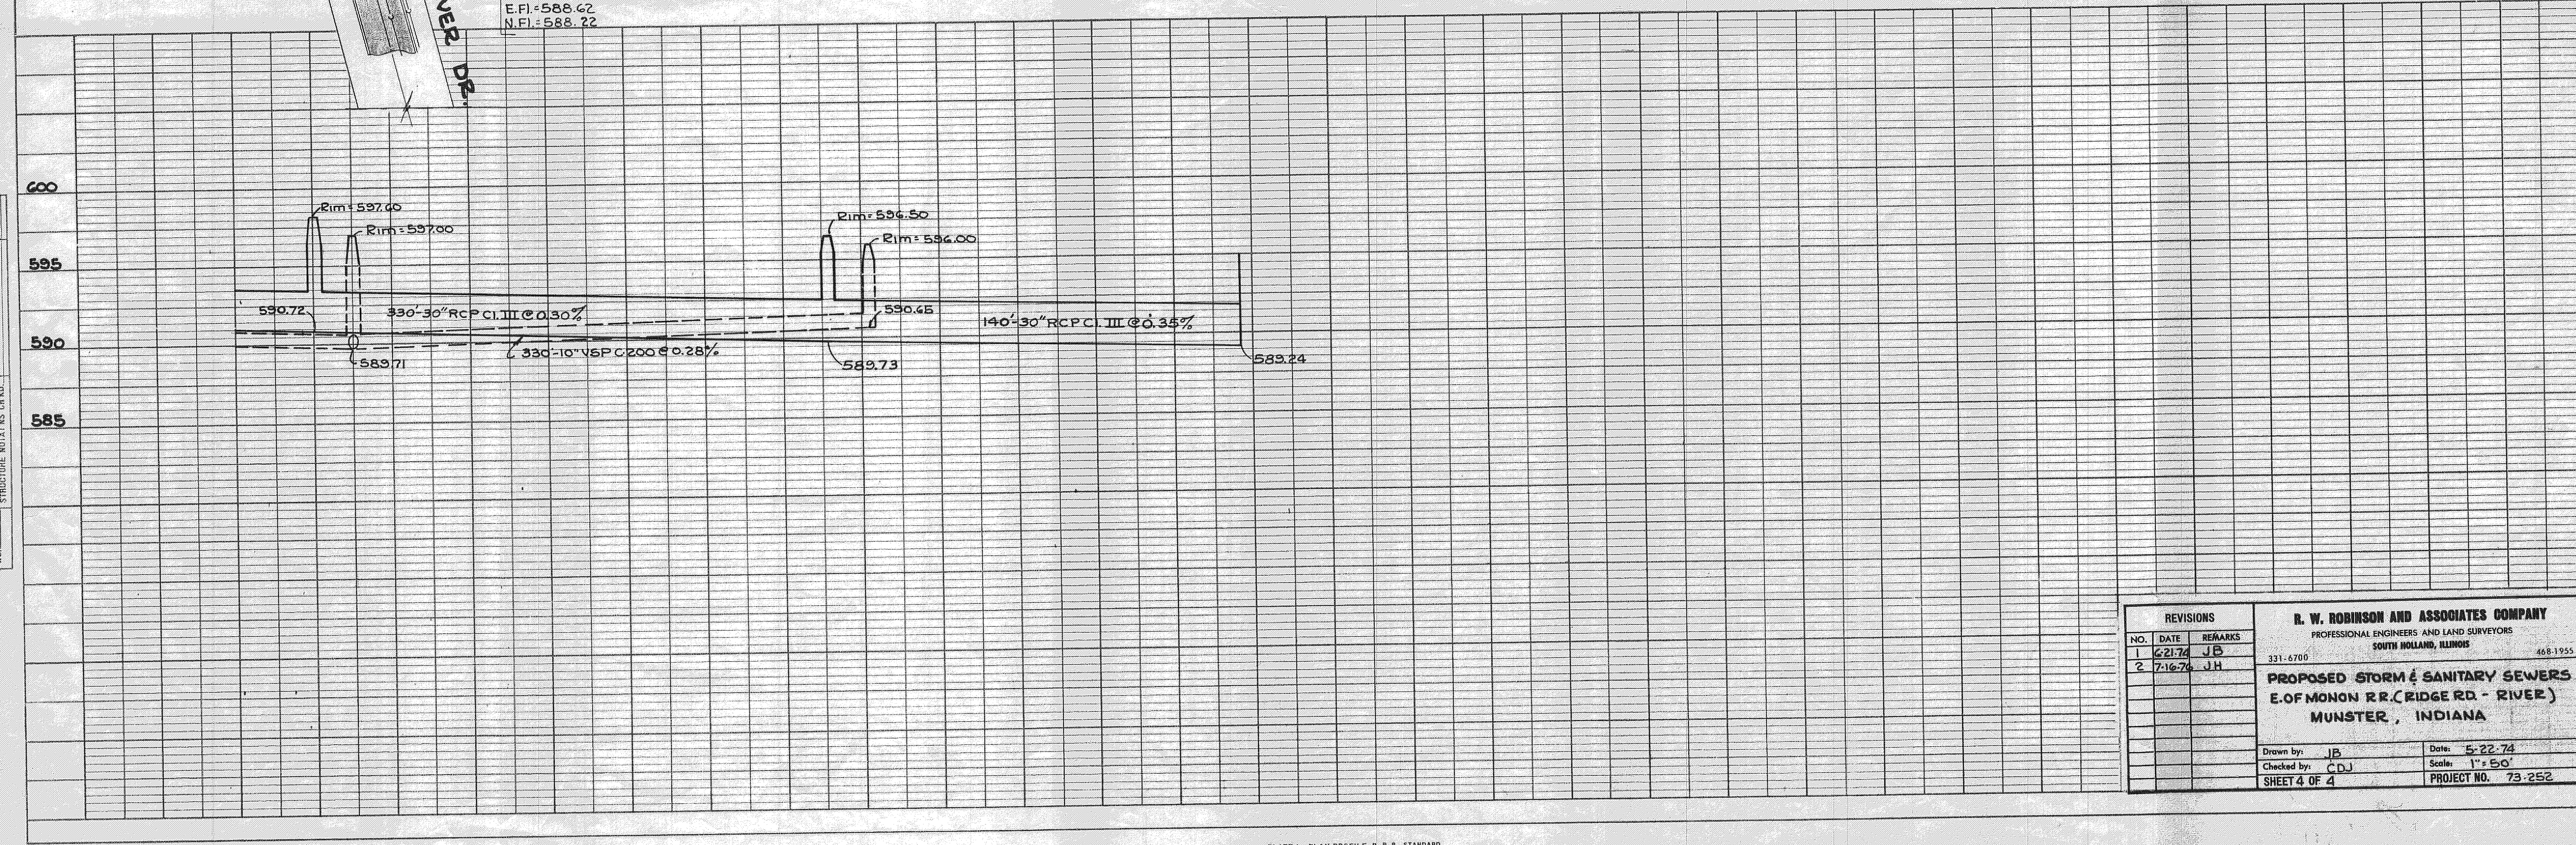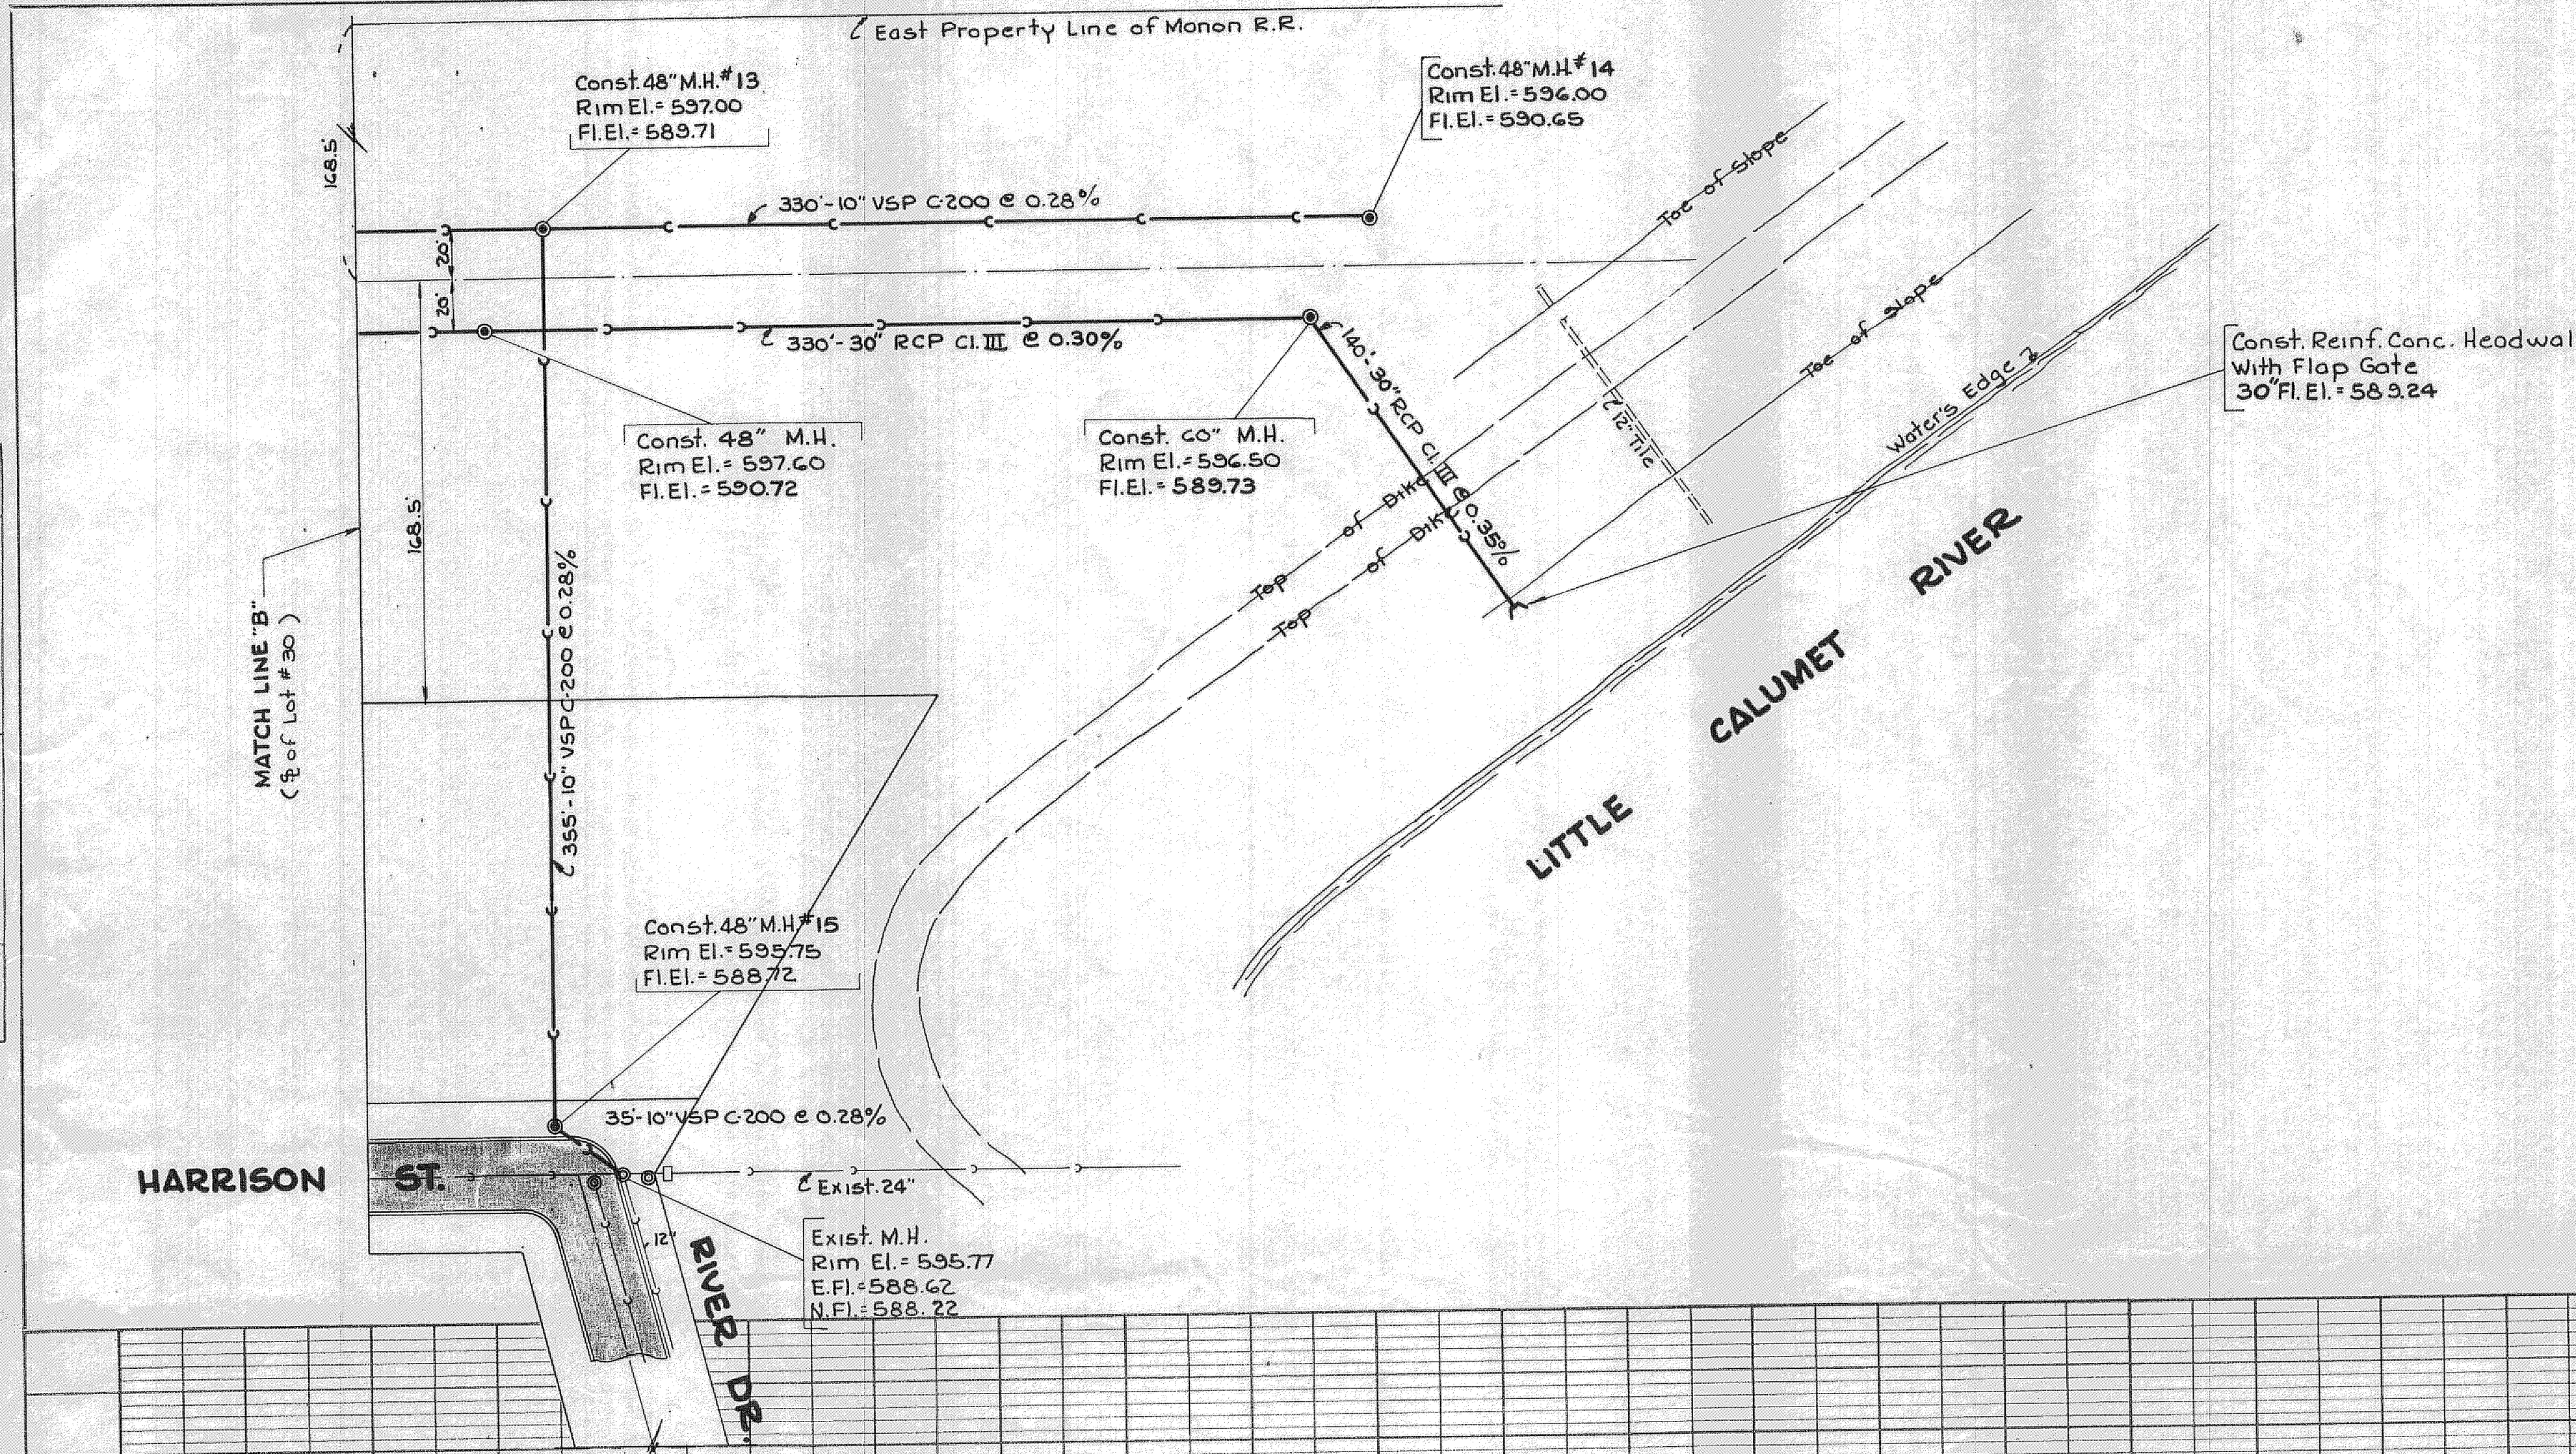

REVISIONS			R. W. ROBINSON AND ASSOCIATES COMPANY	
NO.	DATE	REMARKS	PROFESSIONAL ENGINEERS AND LAND SURVEYORS	
1	6-21-74	JB	SOUTH HOLLAND, ILLINOIS	448-1955
2	7-16-74	JH		
			PROPOSED STORM & SANITARY SEWERS	
			E. OF MONON R.R. (RIDGE RD. - RIVER)	
			MUNSTER, INDIANA	
			Drawn by: JB	Date: 5-22-74
			Checked by: CDJ	Scale: 1" = 50'
			SHEET 4 OF 4	PROJECT NO. 73-252