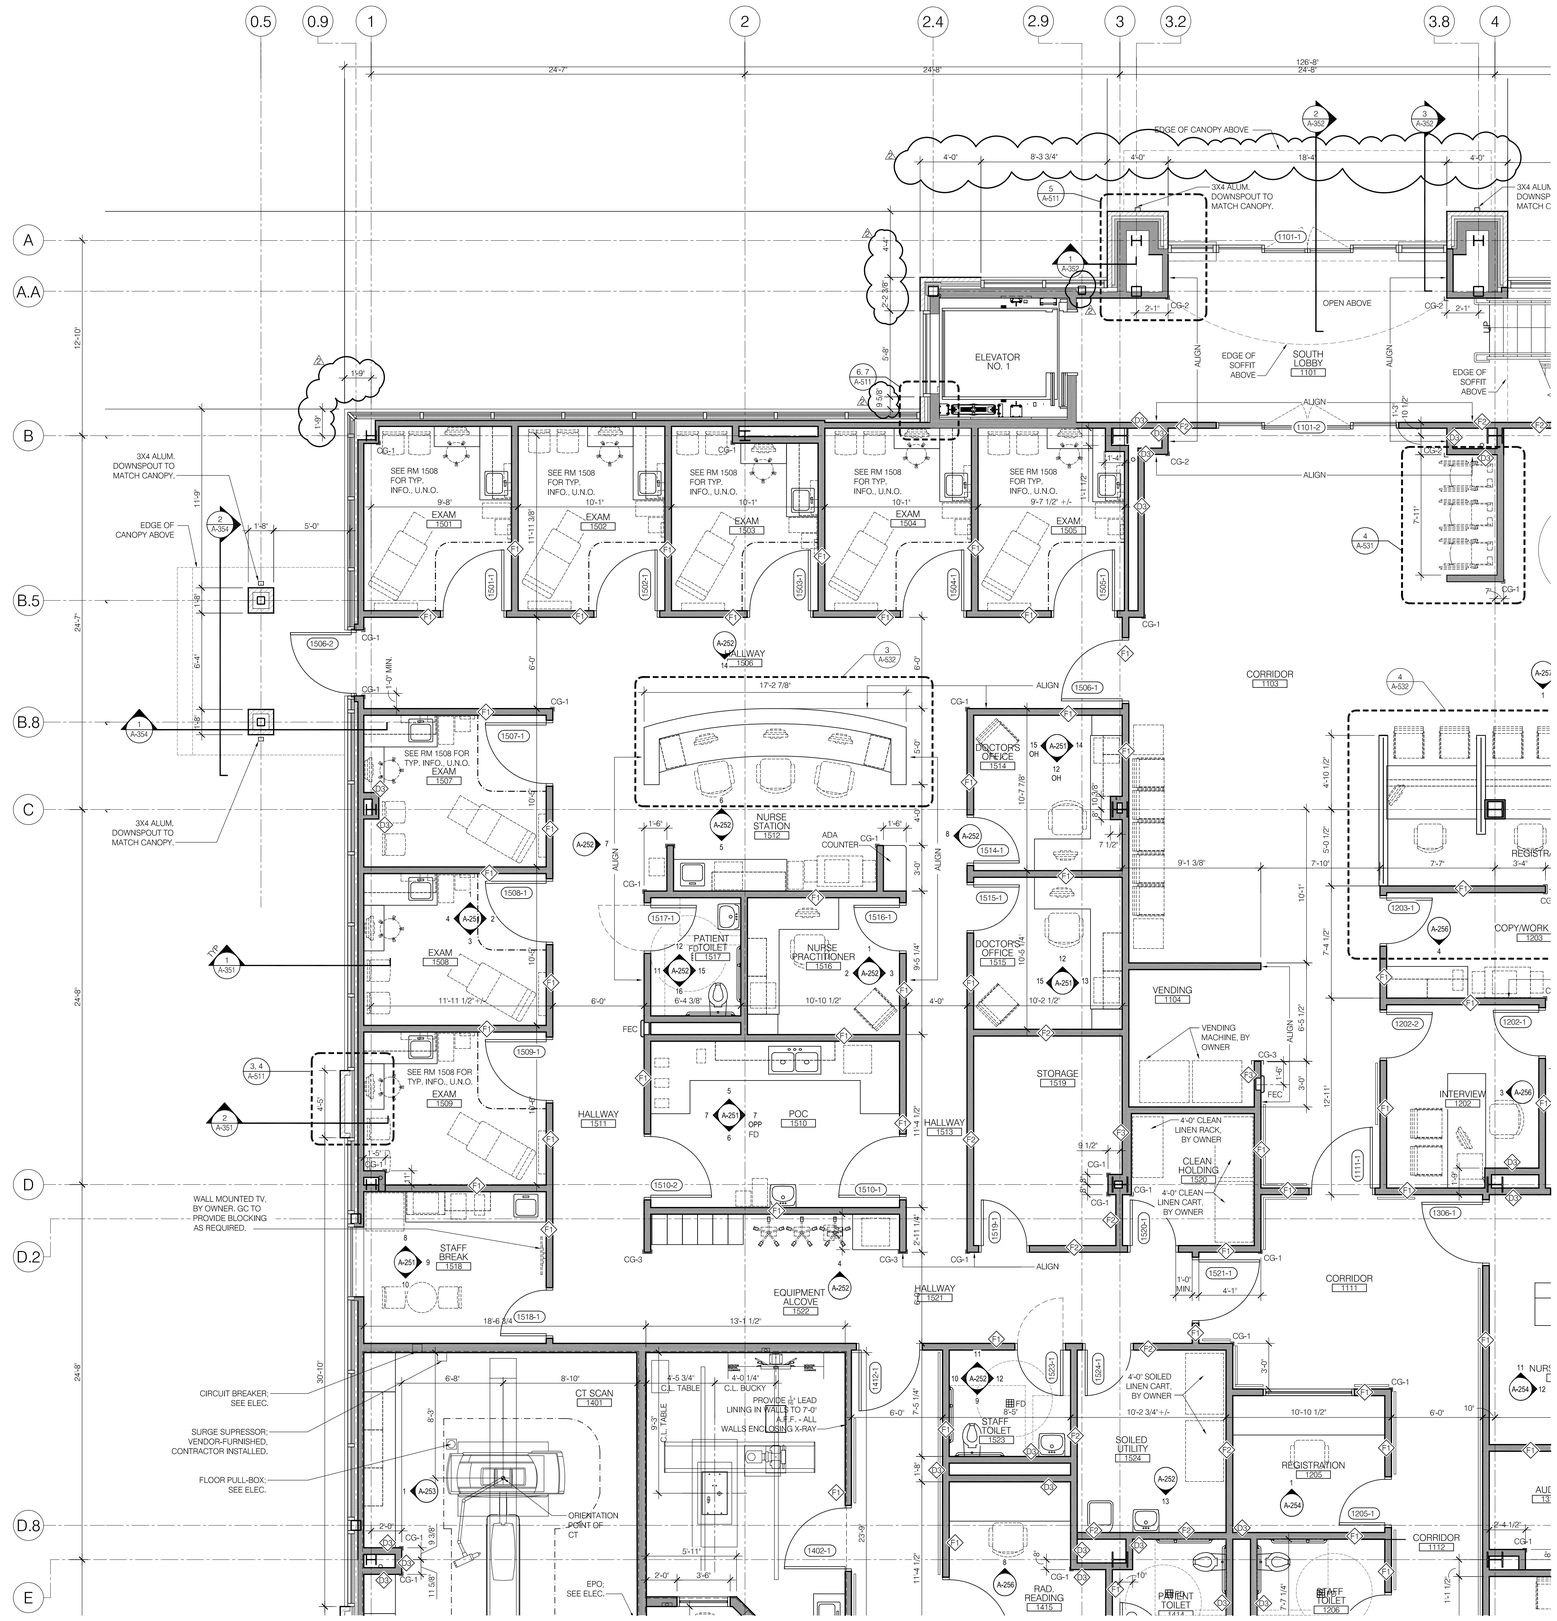

1 FIRST FLOOR PLAN - ZONE A

SCALE: 1/4" = 1'-0"

0 2' 4' 8'

Stantec

Stantec
224 South Michigan Avenue, Suit 1400
Chicago, IL 60604
Tel. 312.554.1400
www.stantec.com

Copyright Reserved

The Contractor shall verify and be responsible for all dimensions. DO NOT scale the drawing - any errors or omissions shall be reported to Stantec without delay.
The Copyrights to all designs and drawings are the property of Stantec. Reproduction or use for any purpose other than that authorized by Stantec is forbidden.

Consultants

Legend

Notes

Key Plan

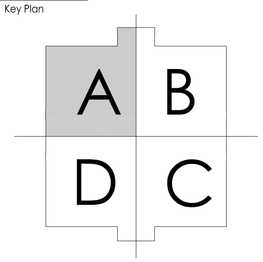

ISSUED FOR ADDENDUM NO. 2	BD	DB	2022.06.10
Revision	By	Appd.	YY.MM.DD
ISSUED FOR BID	BD	DB	2022.05.20
ISSUED FOR 90% REVIEW	BD	DB	2022.05.06
ISSUED FOR OWNER REVIEW	OD	DF	2018.03.22
Issued	By	Appd.	YY.MM.DD

File Name: Dwn. Chkd. Dsgn. YY.MM.DD

Permit-Seal

Client/Project
Community Foundation of Northwest Indiana,Inc.

Munster Immediate Care
Munster, IN 46321

Title
FIRST FLOOR PLAN - ZONE A

Project No.	Scale	
222701635	1/4" = 1'-0"	
Drawing No.	Sheet	Revision
A-101-A	of	0

X:\222\701635\5 222701635 E_Documents\CAD_Sheet\01635s_101-A.dwg
Mar 03, 2023 - 10:43 AM by Matthew Wagner
ORIGINAL SHEET - ARCH E1

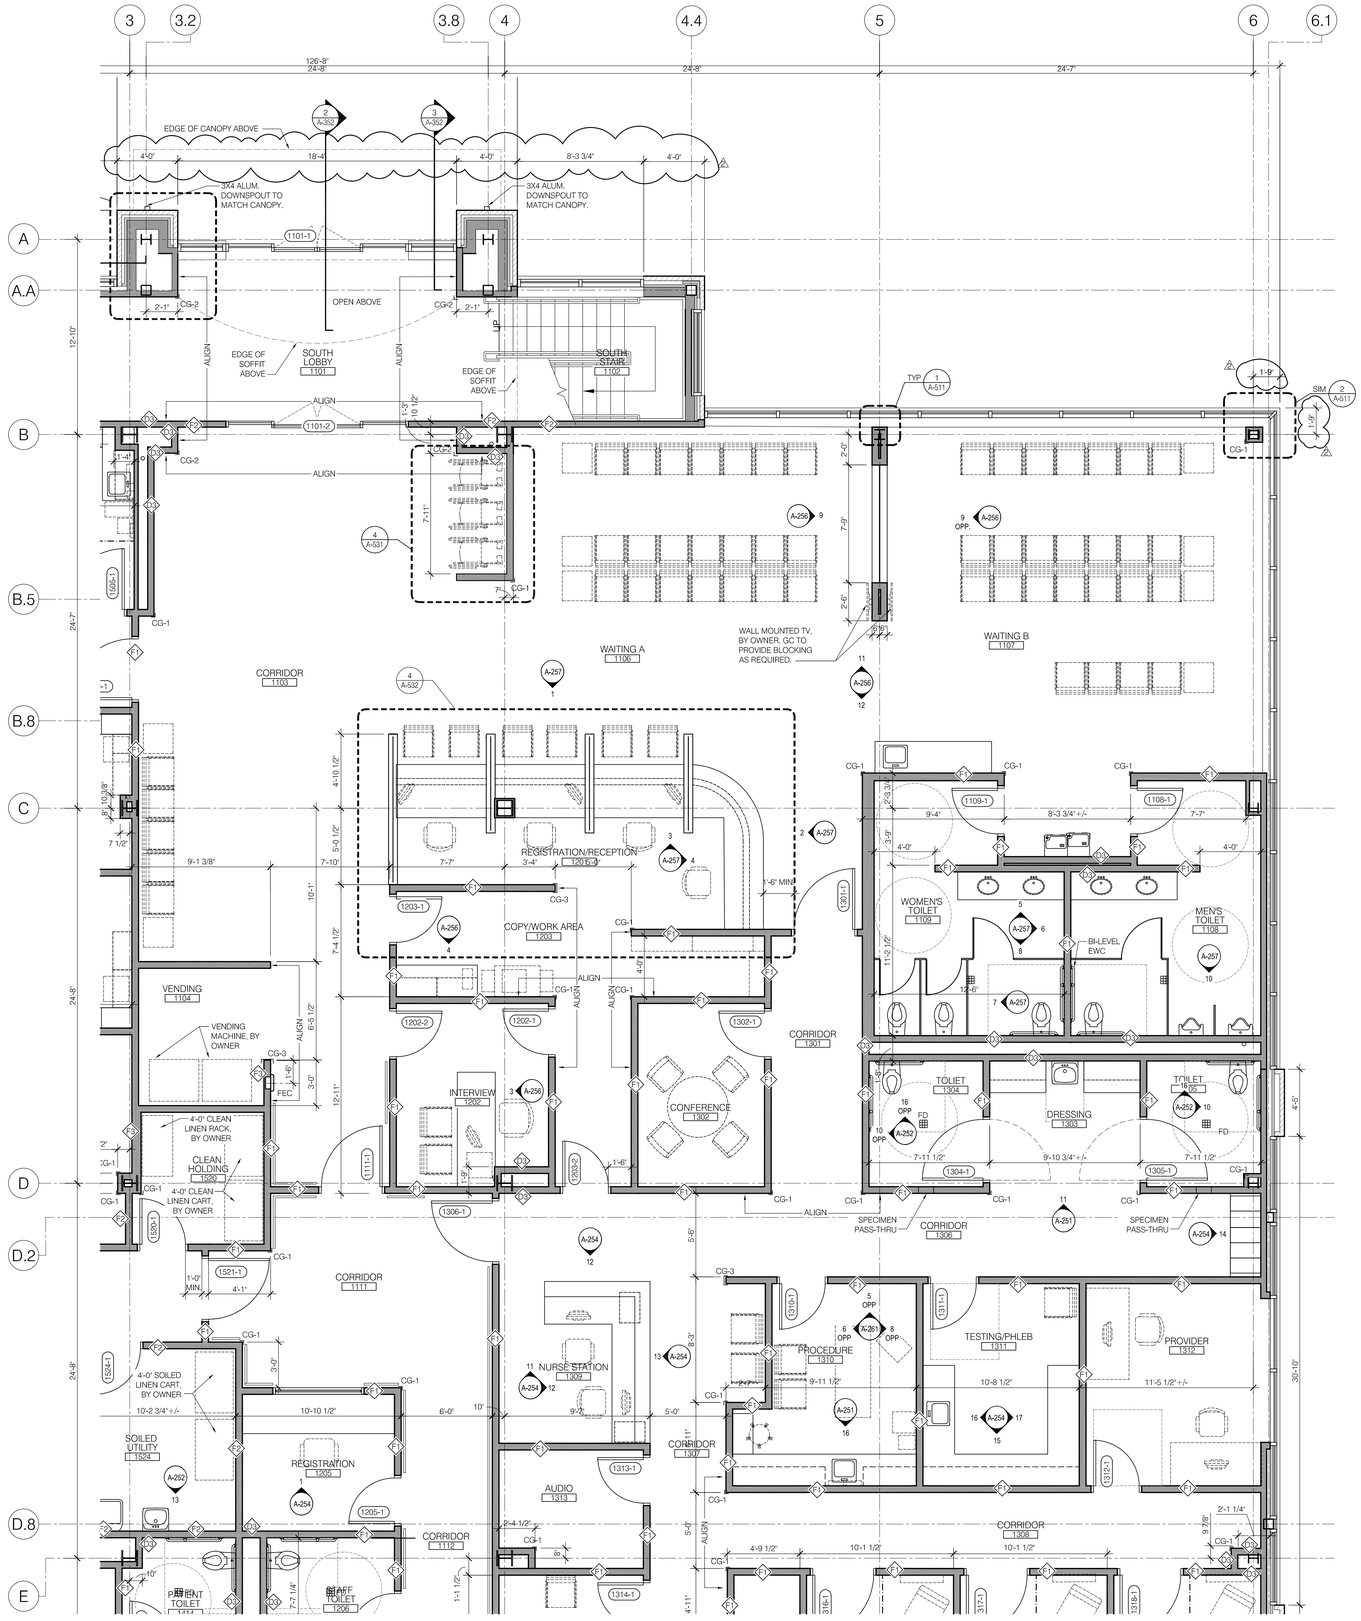

1 FIRST FLOOR PLAN - ZONE B
SCALE: 1/4" = 1'-0"

0 2' 4' 8'

Stantec
224 South Michigan Avenue, Suit 1400
Chicago, IL 60604
Tel. 312.554.1400
www.stantec.com

Copyright Reserved

The Contractor shall verify and be responsible for all dimensions. DO NOT scale the drawing - any errors or omissions shall be reported to Stantec without delay.
The Copyrights to all designs and drawings are the property of Stantec. Reproduction or use for any purpose other than that authorized by Stantec is forbidden.

Consultants

Legend

Notes

Key Plan

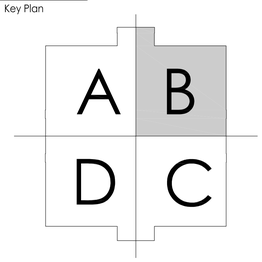

ISSUED FOR ADDENDUM NO. 2	BD	DB	2022.06.10
Revision	By	Appd.	YY.MM.DD
ISSUED FOR BID	BD	DB	2022.05.20
ISSUED FOR 90% REVIEW	BD	DB	2022.05.06
ISSUED FOR OWNER REVIEW	OD	DF	2018.03.22
Issued	By	Appd.	YY.MM.DD

File Name: Dwn. Chkd. Dsgn. YY.MM.DD

Permit-Seal

Client/Project
Community Foundation of Northwest Indiana,Inc.

Munster Immediate Care
Munster, IN 46321

Title
FIRST FLOOR PLAN - ZONE B

Project No.	Scale	
222701635	1/4" = 1'-0"	
Drawing No.	Sheet	Revision
A-101-B	of	0

X:\222\635\Shared\222701635\BASE_Documentation\CAD_Sheet\01635s_101-B.dwg
Mar 10, 2022 - 10:14AM, jonathan.bingham

ORIGINAL SHEET - ARCH E1

ISSUED FOR ADDENDUM NO. 2 BD DB 2022.06.10

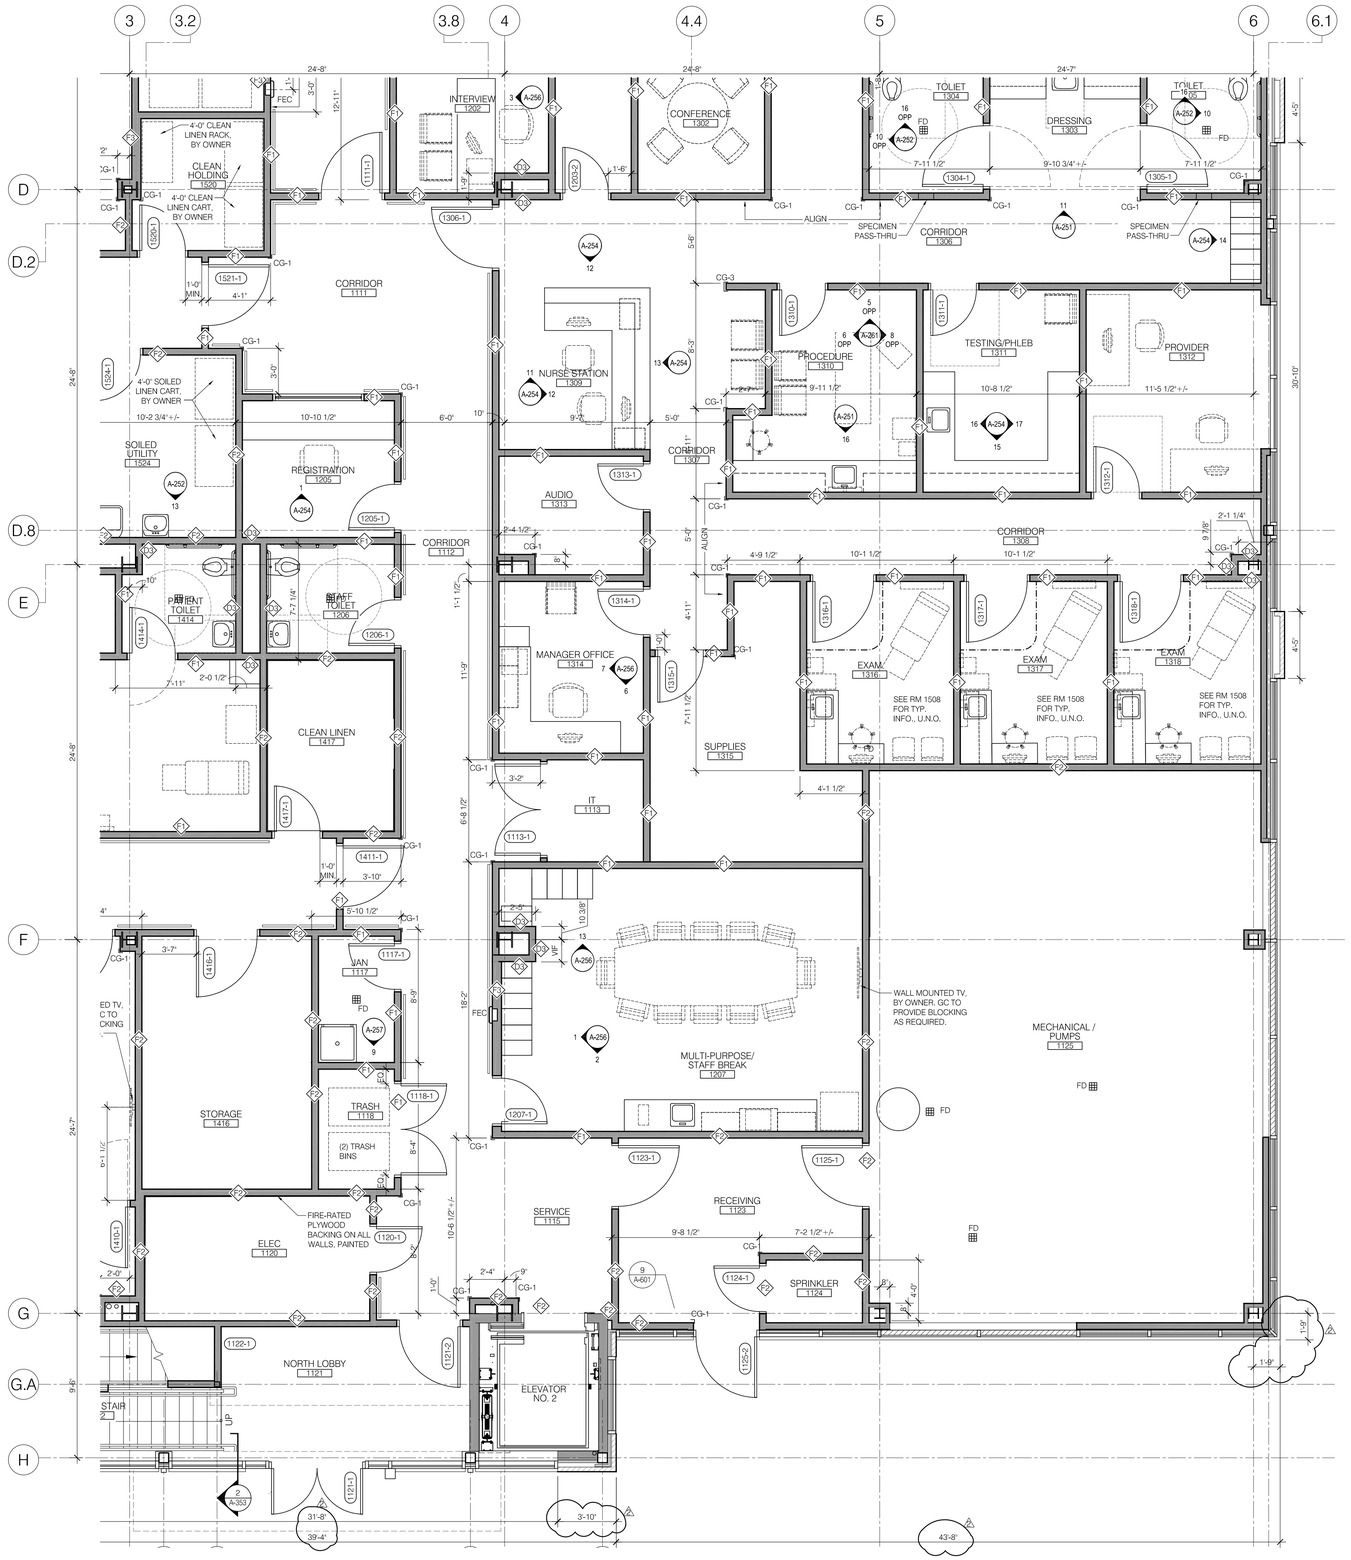

1 FIRST FLOOR PLAN - ZONE C

SCALE: 1/4" = 1'-0"

0 2' 4' 8'

Stantec

Stantec
224 South Michigan Avenue, Suit 1400
Chicago, IL 60604
Tel. 312.554.1400
www.stantec.com

Copyright Reserved

The Contractor shall verify and be responsible for all dimensions. DO NOT scale the drawing – any errors or omissions shall be reported to Stantec without delay.
The Copyrights to all designs and drawings are the property of Stantec. Reproduction or use for any purpose other than that authorized by Stantec is forbidden.

Consultants

Legend

Notes

Key Plan

A B
D C

ISSUED FOR ADDENDUM NO. 2	BD	DB	2022.06.10
Revision	By	Appd.	YY.MM.DD
ISSUED FOR BID	BD	DB	2022.05.20
ISSUED FOR 90% REVIEW	BD	DB	2022.05.06
ISSUED FOR OWNER REVIEW	OD	DF	2018.03.22
Issued	By	Appd.	YY.MM.DD

File Name: Dwn. Chkd. Dsgn. YY.MM.DD

Permit-Seal

Client/Project
Community Foundation of Northwest Indiana,Inc.

Munster Immediate Care
Munster, IN 46321

Title
FIRST FLOOR PLAN - ZONE C

Project No.	Scale	
222701635	1/4" = 1'-0"	
Drawing No.	Sheet	Revision
A-101-C	of	0

X:\2227\active\222701635\1 Documentation\CAD_Sheet\01635s_101-C.dwg
Jan 27, 2023 - 10:44:44am
ORIGINAL SHEET - ARCH E1

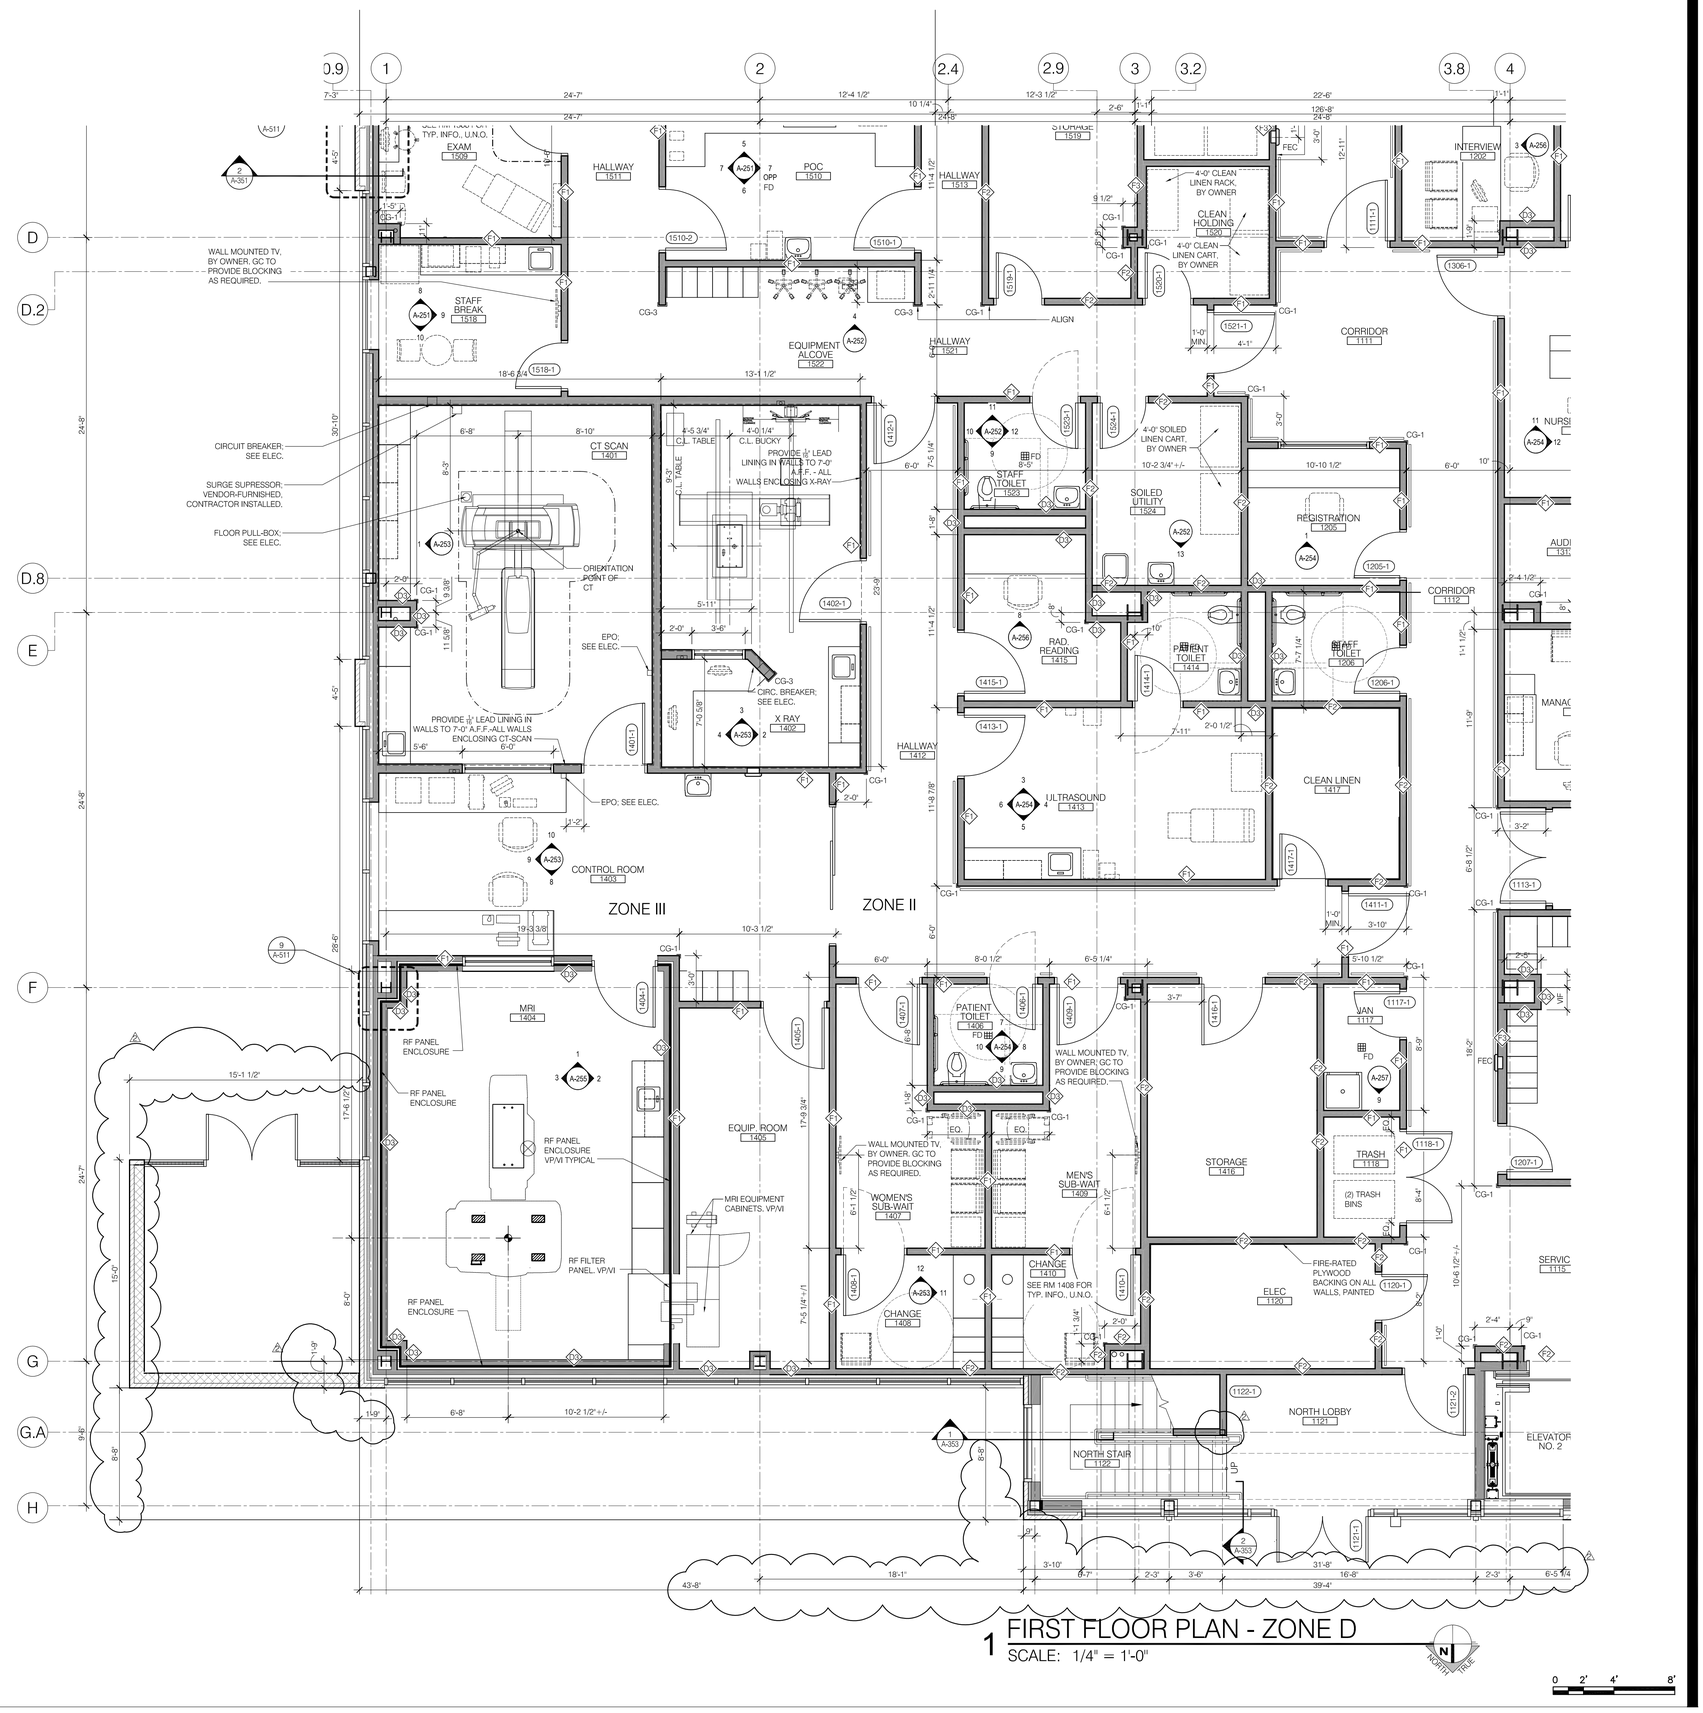

1 FIRST FLOOR PLAN - ZONE D
SCALE: 1/4" = 1'-0"

0 2' 4' 8'

Stantec
224 South Michigan Avenue, Suit 1400
Chicago, IL 60604
Tel. 312.554.1400
www.stantec.com

Copyright Reserved

The Contractor shall verify and be responsible for all dimensions. DO NOT scale the drawing – any errors or omissions shall be reported to Stantec without delay.
The Copyrights to all designs and drawings are the property of Stantec. Reproduction or use for any purpose other than that authorized by Stantec is forbidden.

Consultants

Legend

Notes

Key Plan

A B D C

ISSUED FOR ADDENDUM NO. 2	BD	DB	2022.06.10
Revision	By	Appd.	YY.MM.DD
ISSUED FOR BID	BD	DB	2022.05.20
ISSUED FOR 90% REVIEW	BD	DB	2022.05.06
ISSUED FOR OWNER REVIEW	OD	DF	2018.03.22
Issued	By	Appd.	YY.MM.DD
File Name:	Dwn.	Chkd.	Dsgn.

Permit-Seal

Client/Project
Community Foundation of Northwest Indiana,Inc.

Munster Immediate Care
Munster, IN 46321

Title
FIRST FLOOR PLAN - ZONE D

Project No.	Scale	
222701635	1/4" = 1'-0"	
Drawing No.	Sheet	Revision
A-101-D	of	0

ORIGINAL SHEET - ARCH E1

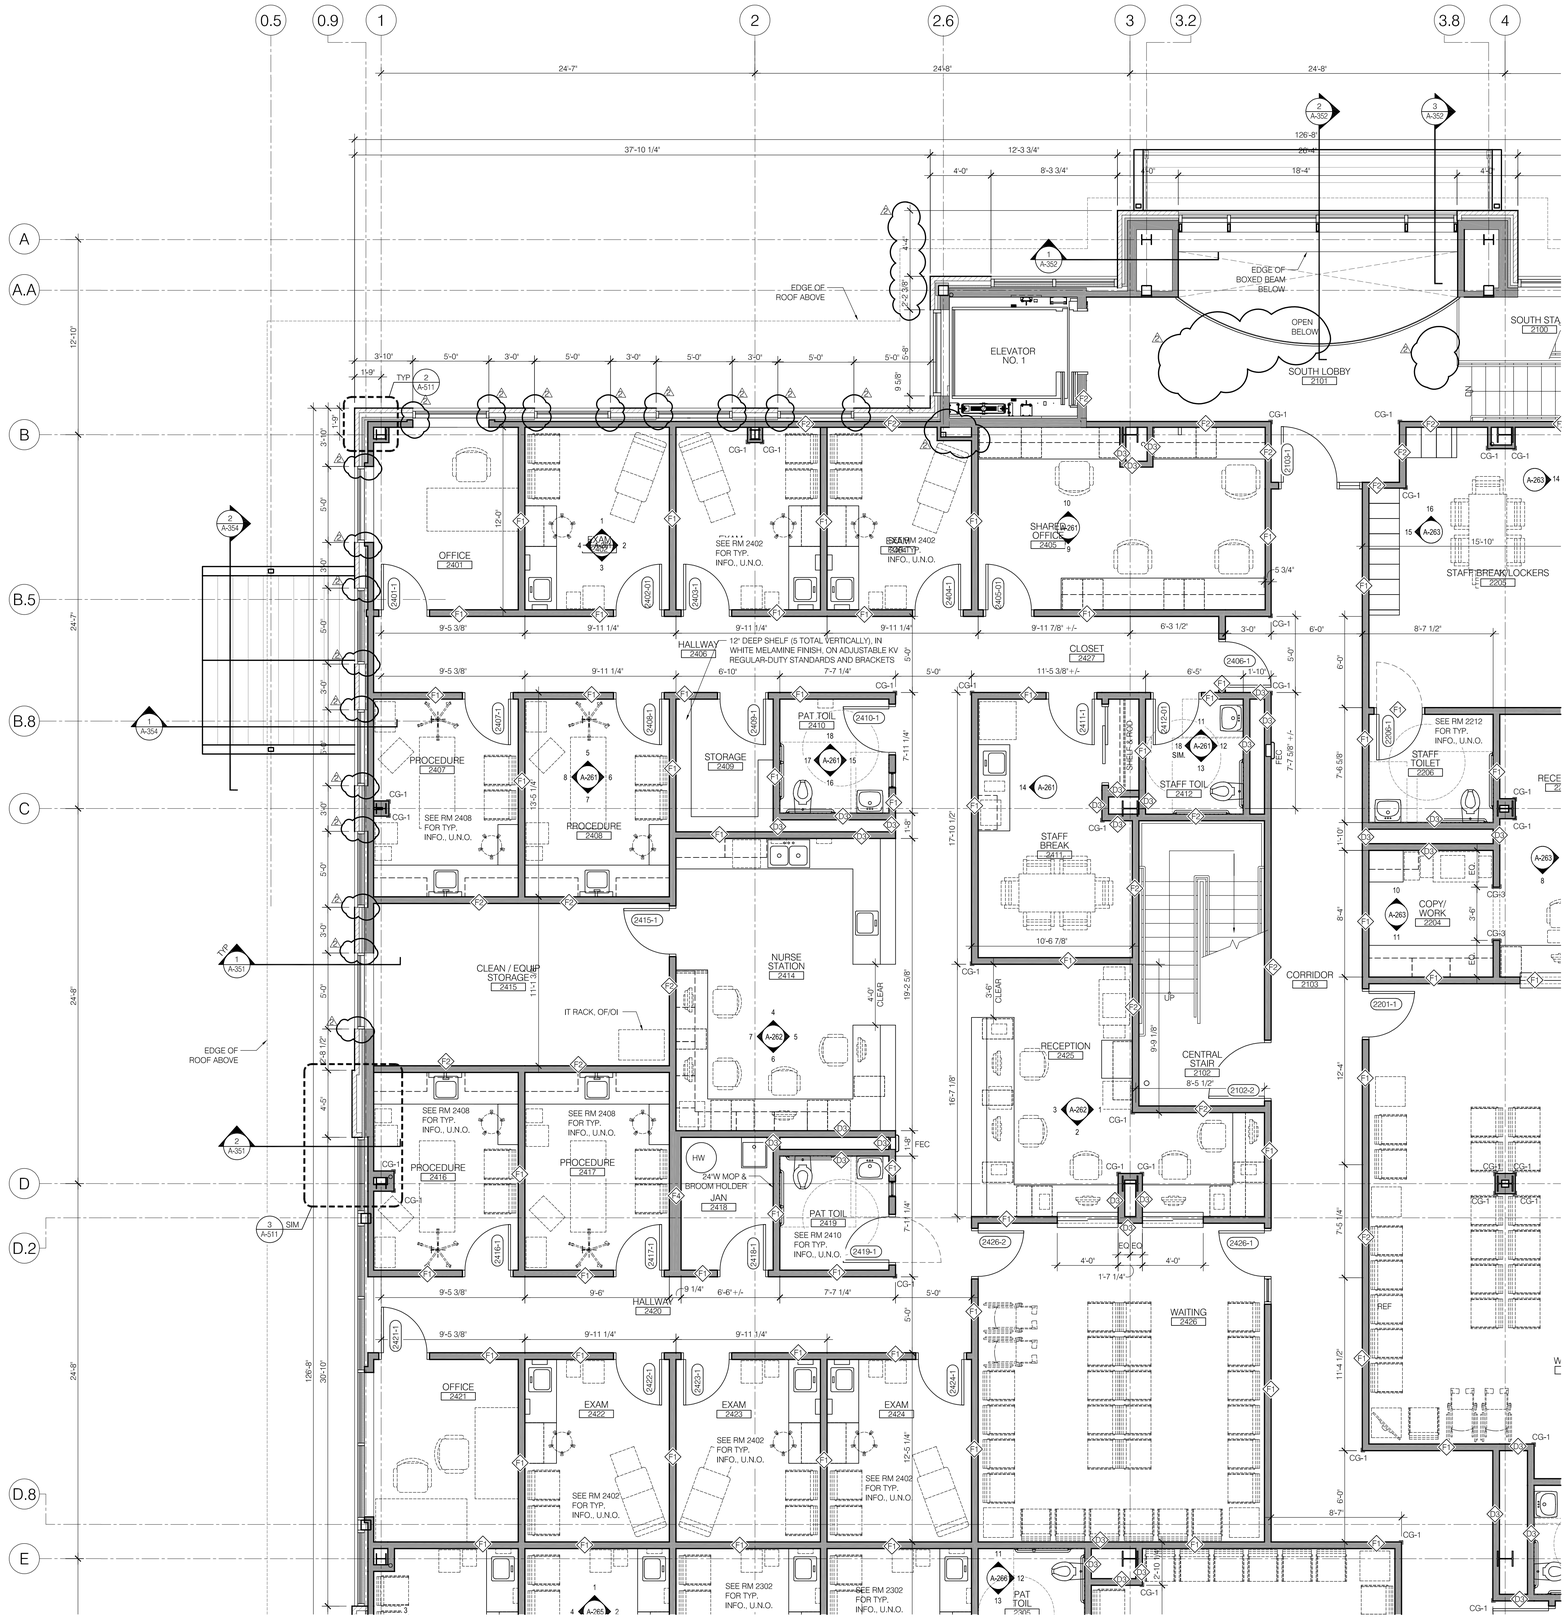

1 SECOND FLOOR PLAN - ZONE A

SCALE: 1/4" = 1'-0"

0 2' 4' 8'

Stantec

Stantec
224 South Michigan Avenue, Suit 1400
Chicago, IL 60604
Tel. 312.554.1400
www.stantec.com

Copyright Reserved

The Contractor shall verify and be responsible for all dimensions. DO NOT scale the drawing - any errors or omissions shall be reported to Stantec without delay.
The Copyrights to all designs and drawings are the property of Stantec. Reproduction or use for any purpose other than that authorized by Stantec is forbidden.

Consultants

Legend

Notes

Key Plan

A B D C

Revision	By	Appd.	YY.MM.DD
ISSUED FOR ADDENDUM NO. 2	BD	DB	2022.06.10
ISSUED FOR BID	BD	DB	2022.05.20
ISSUED FOR 90% REVIEW	BD	DB	2022.05.06
ISSUED FOR OWNER REVIEW	OD	DF	2018.03.22

Issued

File Name: Dwn. Chkd. Dsgn. YY.MM.DD

Permit-Seal

Client/Project
Community Foundation of Northwest Indiana,Inc.

Munster Immediate Care
Munster, IN 46321

Title
SECOND FLOOR PLAN - ZONE A

Project No.	Scale	
222701635	1/4" = 1'-0"	
Drawing No.	Sheet	Revision
A-102-A	of	0

X:\2227\active\222701635\1_Documentation\CAD_Sheet\U1635s_102A.dwg
2022/06/10 4:44 PM by Matthew Wampler

ORIGINAL SHEET - ARCH E1

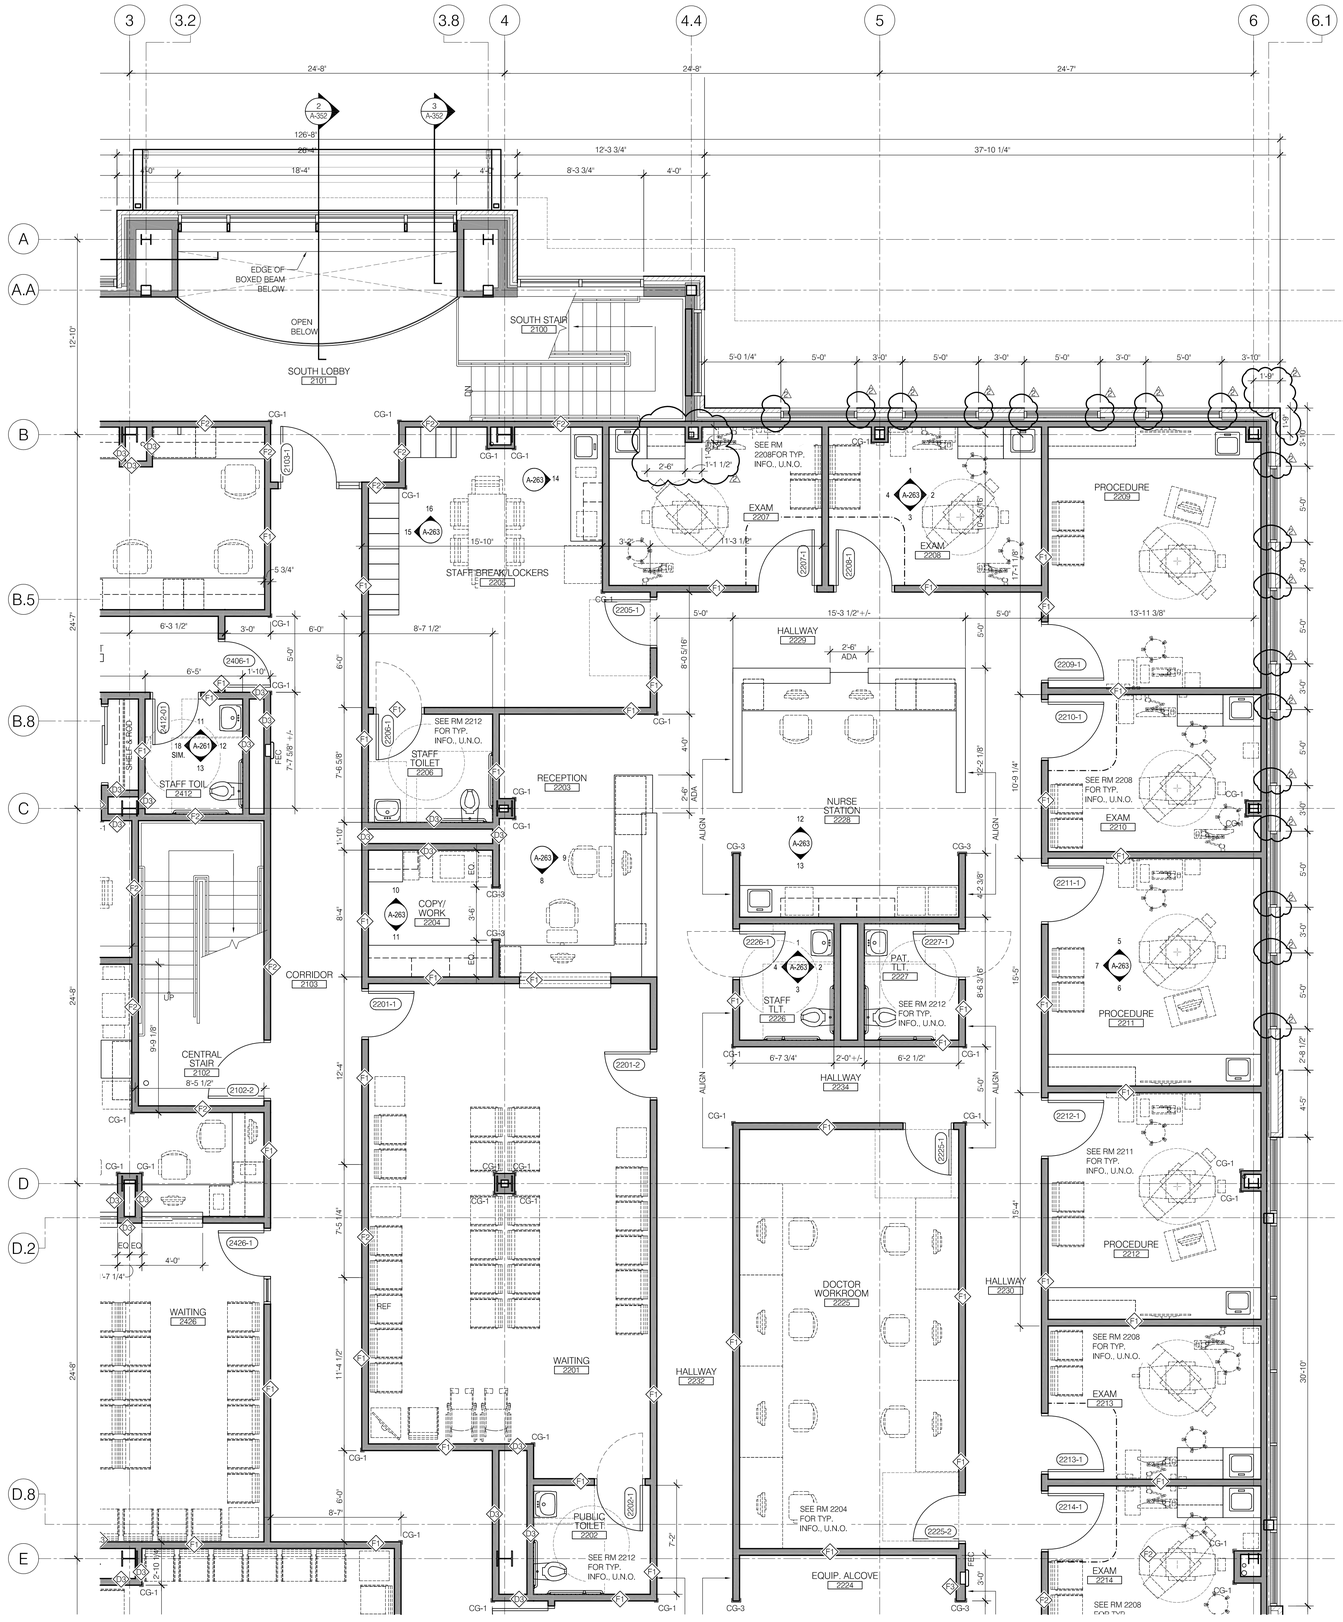

1 SECOND FLOOR PLAN - ZONE B
SCALE: 1/4" = 1'-0"

0 2' 4' 8'

Stantec
224 South Michigan Avenue, Suit 1400
Chicago, IL 60604
Tel. 312.554.1400
www.stantec.com

Copyright Reserved

The Contractor shall verify and be responsible for all dimensions. DO NOT scale the drawing – any errors or omissions shall be reported to Stantec without delay.
The Copyrights to all designs and drawings are the property of Stantec. Reproduction or use for any purpose other than that authorized by Stantec is forbidden.

Consultants

Legend

Notes

Key Plan

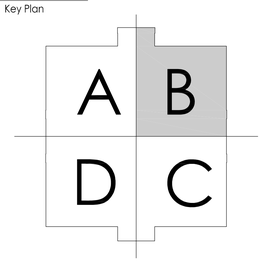

Revision	By	Appd.	YY.MM.DD
ISSUED FOR ADDENDUM NO. 2	BD	DB	2022.04.10
ISSUED FOR ADDENDUM NO. 1	BD	DB	2022.04.03
ISSUED FOR BID	BD	DB	2022.05.20
ISSUED FOR 90% REVIEW	BD	DB	2022.05.06
ISSUED FOR OWNER REVIEW	OD	DF	2018.03.22

File Name:	Dwn.	Chkd.	Dsgn.	YY.MM.DD

Permit-Seal

Client/Project
Community Foundation of Northwest Indiana,Inc.

Munster Immediate Care
Munster, IN 46321

Title
SECOND FLOOR PLAN - ZONE B

Project No.	Scale	
222701635	1/4" = 1'-0"	
Drawing No.	Sheet	Revision
A-102-B	of	0

X:\222701635\Revit\222701635_Documentation\CAD_Sheet\01.635a_1024.dwg
Plotted: 10/10/2022 4:49 PM by Matthew Hayes

ORIGINAL SHEET - ARCH E1

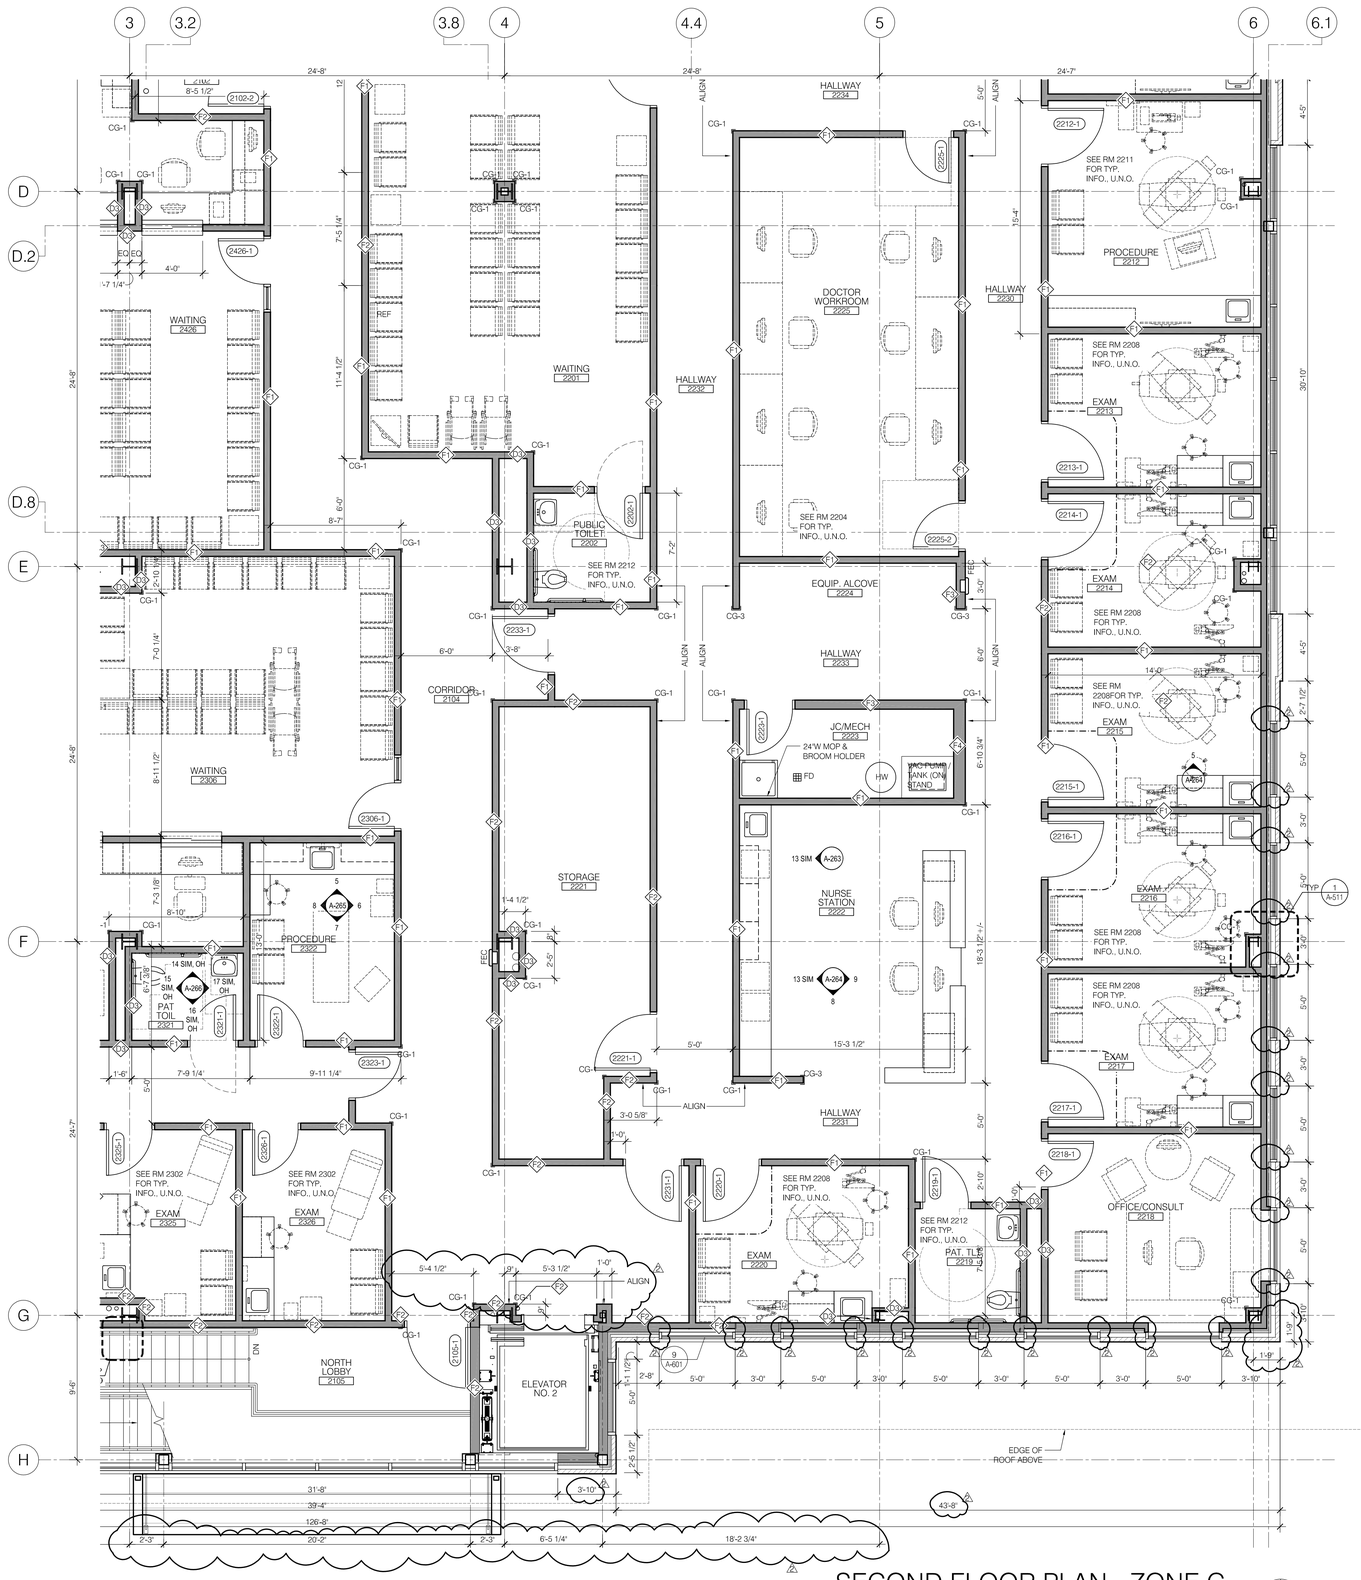

1 SECOND FLOOR PLAN - ZONE C
SCALE: 1/4" = 1'-0"

0 2' 4' 8'

Stantec
224 South Michigan Avenue, Suit 1400
Chicago, IL 60604
Tel. 312.554.1400
www.stantec.com

Copyright Reserved
The Contractor shall verify and be responsible for all dimensions. DO NOT scale the drawing - any errors or omissions shall be reported to Stantec without delay.
The Copyrights to all designs and drawings are the property of Stantec. Reproduction or use for any purpose other than that authorized by Stantec is forbidden.

Consultants

Legend

Notes

Key Plan

A B
D C

ISSUED FOR ADDENDUM NO. 2	BD	DB	2022.06.10
ISSUED FOR ADDENDUM NO. 1	BD	DB	2022.06.03
Revision	By	Appd.	YY.MM.DD
ISSUED FOR BID	BD	DB	2022.05.20
ISSUED FOR 90% REVIEW	BD	DB	2022.05.06
ISSUED FOR OWNER REVIEW	OD	DF	2018.03.22
Issued	By	Appd.	YY.MM.DD
File Name:	Dwn.	Chkd.	Dsgn. YY.MM.DD

Permit-Seal

Client/Project
Community Foundation of Northwest Indiana,Inc.

Munster Immediate Care
Munster, IN 46321

Title
SECOND FLOOR PLAN - ZONE C

Project No.	Scale	
222701635	1/4" = 1'-0"	
Drawing No.	Sheet	Revision
A-102-C	of	0

V:\2227\active\222701635\4_Documentation\CAD_Sheet\01ASSc_102 C.dwg
Plotted: 10/24/2022 by Anderson, Meghan

ORIGINAL SHEET - ARCH E1

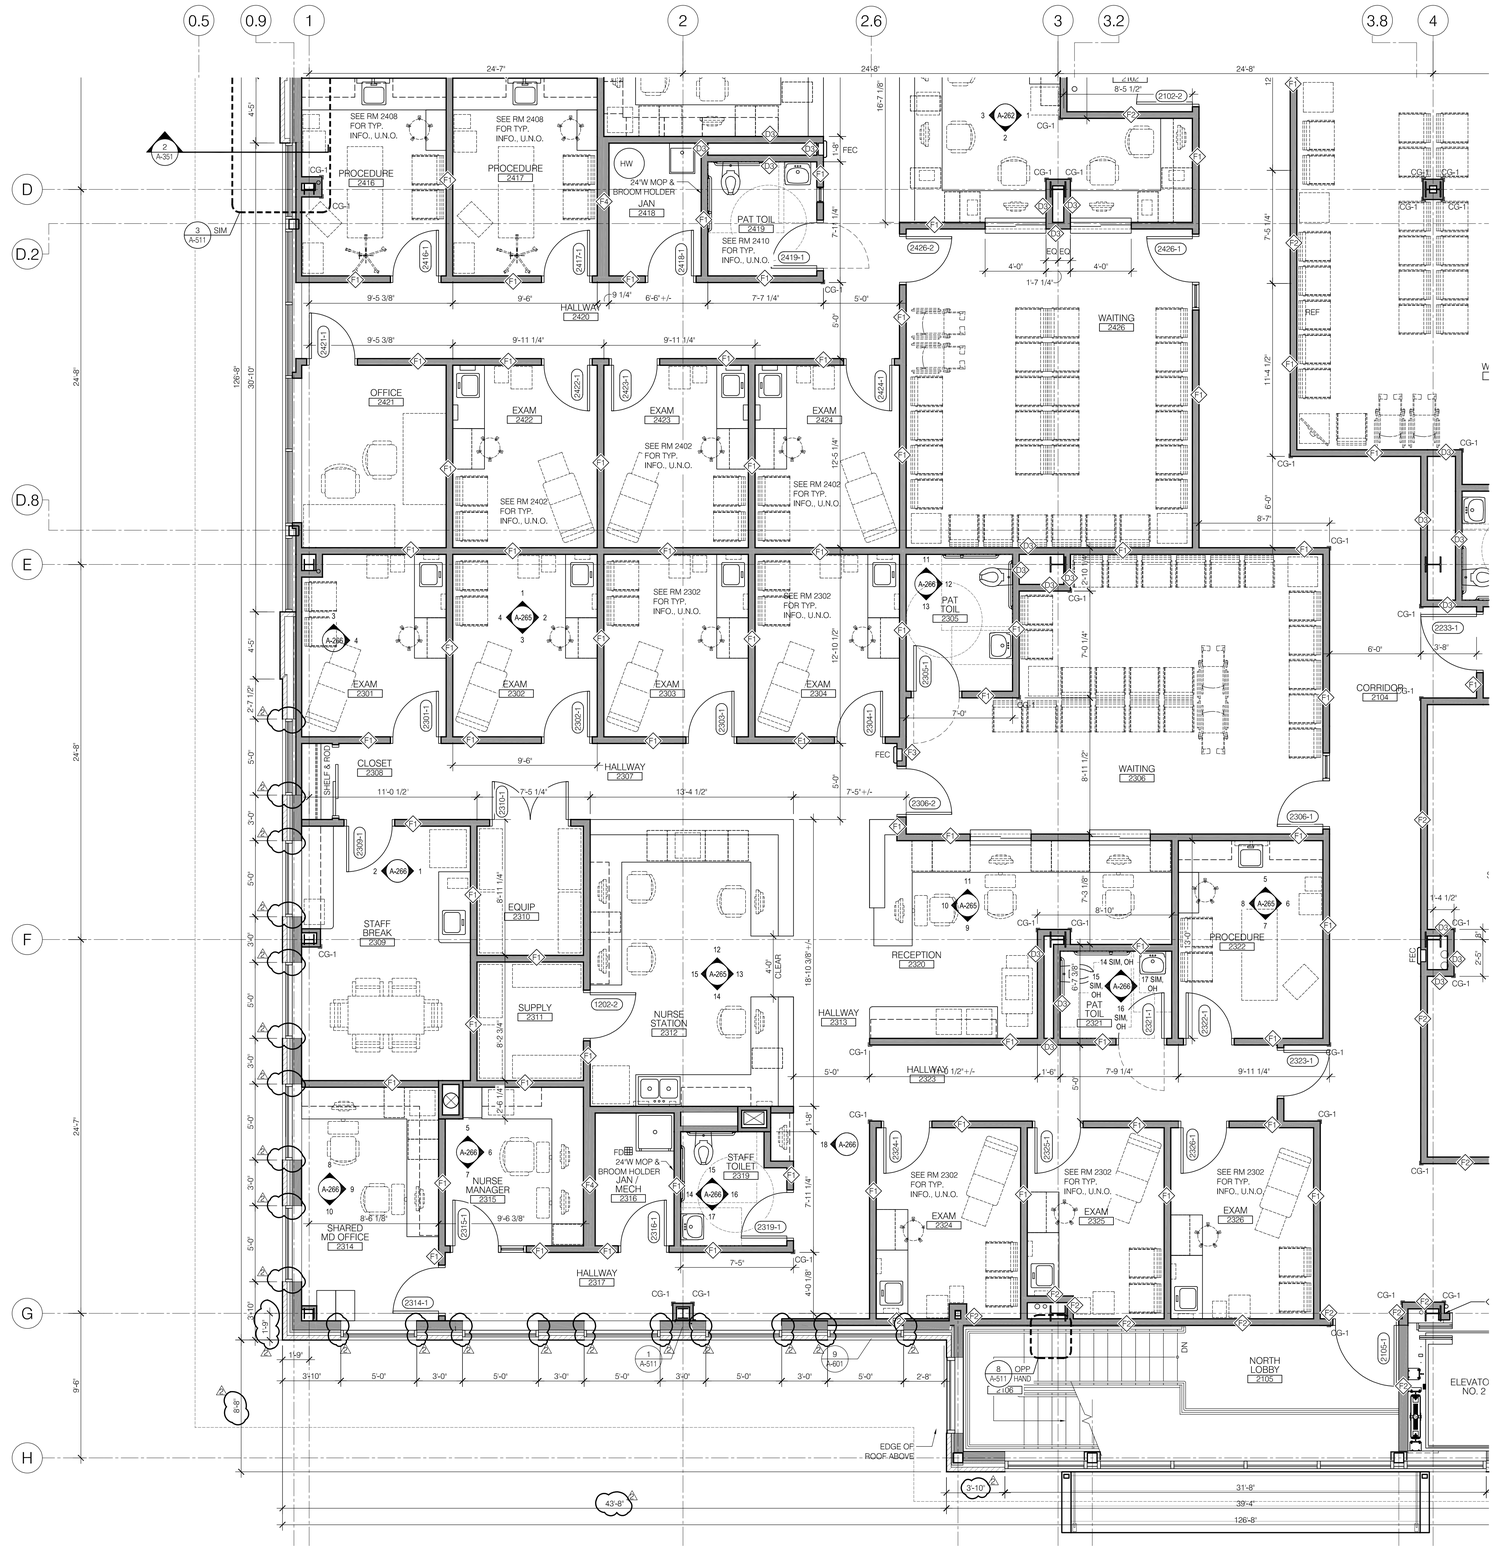

1 SECOND FLOOR PLAN - ZONE D

SCALE: 1/4" = 1'-0"

0 2' 4' 8'

Stantec
224 South Michigan Avenue, Suit 1400
Chicago, IL 60604
Tel. 312.554.1400
www.stantec.com

Copyright Reserved

The Contractor shall verify and be responsible for all dimensions. DO NOT scale the drawing - any errors or omissions shall be reported to Stantec without delay.
The Copyrights to all designs and drawings are the property of Stantec. Reproduction or use for any purpose other than that authorized by Stantec is forbidden.

Consultants

Legend

Notes

Key Plan

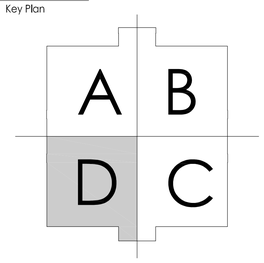

Revision	By	Appd.	YY.MM.DD
ISSUED FOR ADDENDUM NO. 2	BD	DB	2022.06.10
ISSUED FOR BID	BD	DB	2022.05.20
ISSUED FOR 90% REVIEW	BD	DB	2022.05.06
ISSUED FOR OWNER REVIEW	OD	DF	2018.03.22

Issued

File Name:	Dwn.	Chkd.	Dsgn.	YY.MM.DD

Permit-Seal

Client/Project
Community Foundation of Northwest Indiana,Inc.

Munster Immediate Care
Munster, IN 46321

Title
SECOND FLOOR PLAN - ZONE D

Project No.	Scale	
222701635	1/4" = 1'-0"	
Drawing No.	Sheet	Revision
A-102-D	of	0

I:\2022\Active\222701635\8. Documentation\CAD_Sheet\01636s_1040.dwg
Xrefs: 01636s_A0_ARCH_TEMPLATE.dwt
ORIGINAL SHEET - ARCH E1

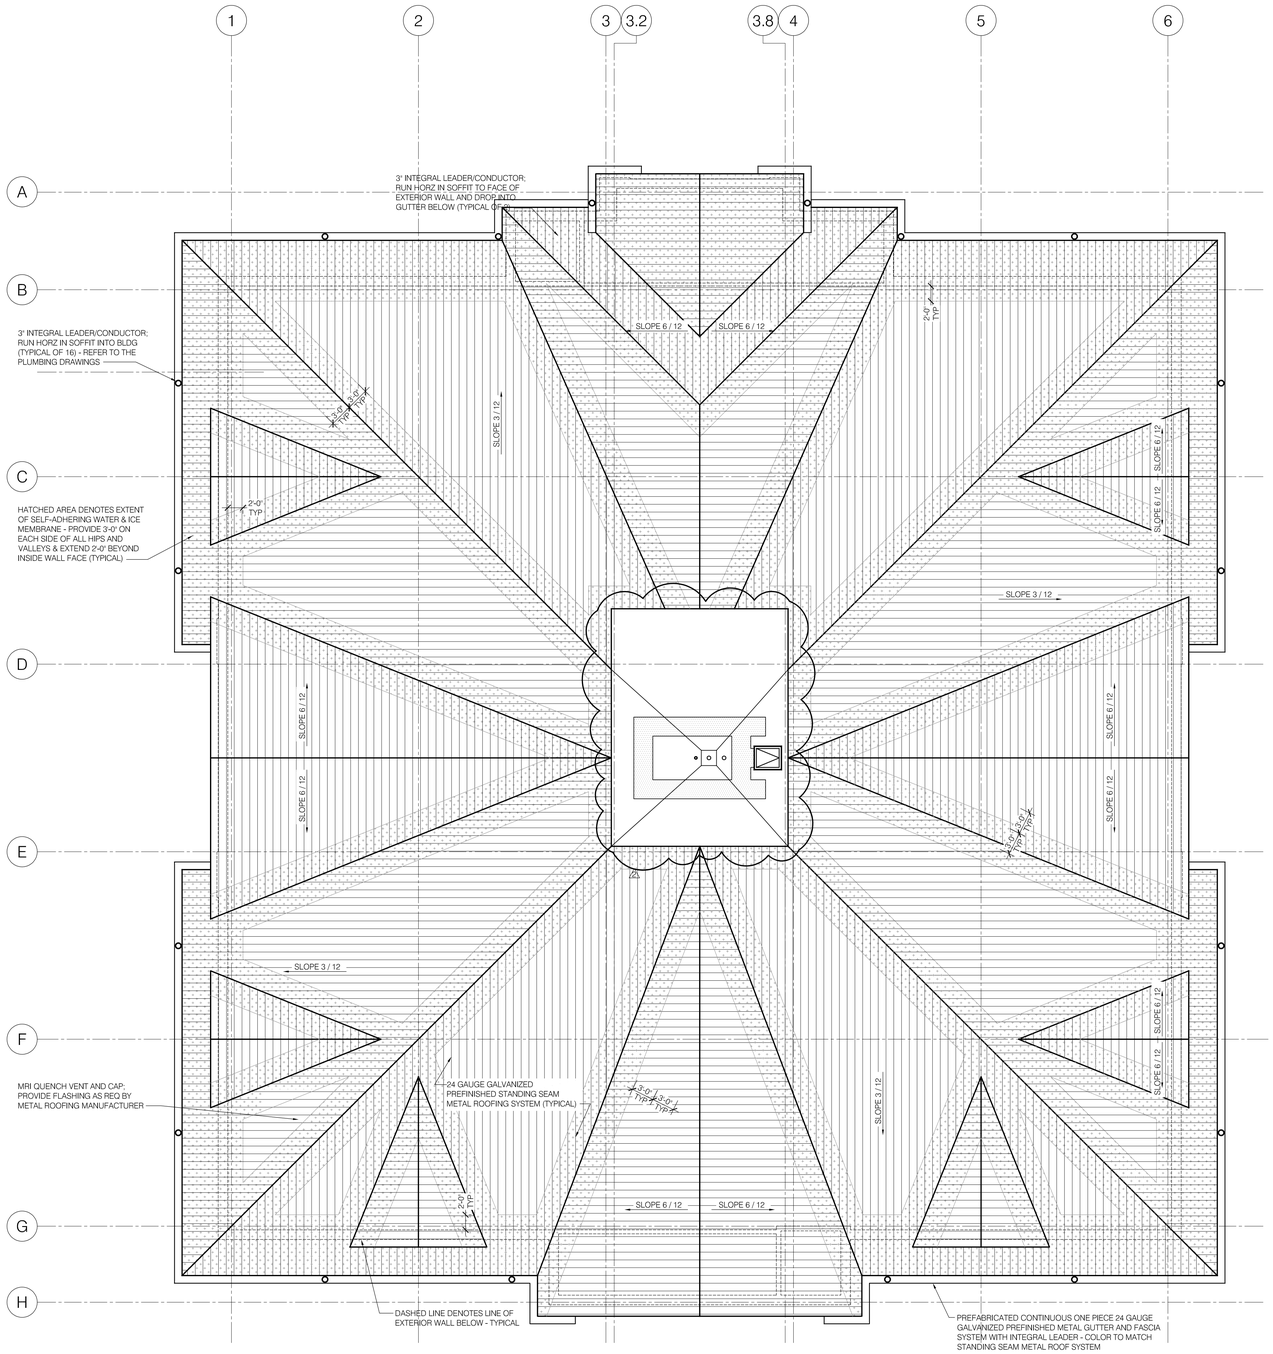

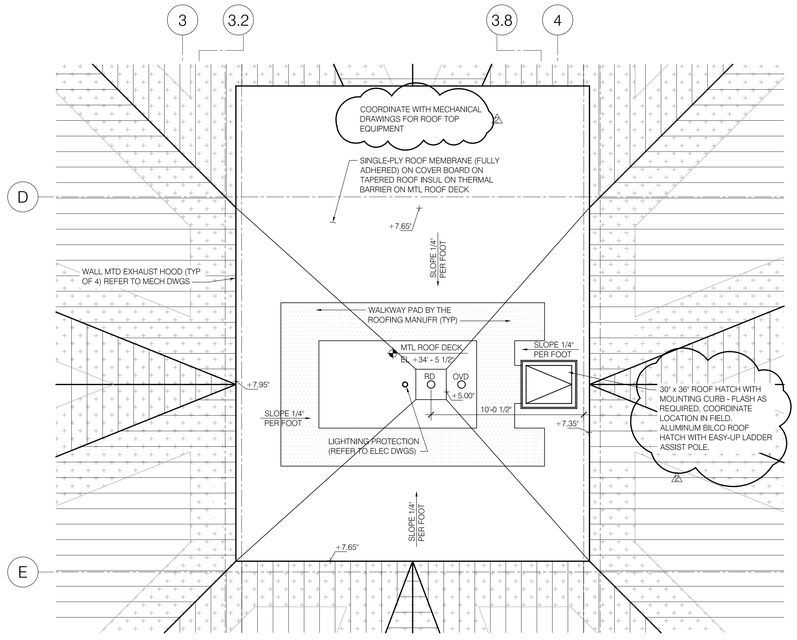

2 ENLARGED ROOF PLAN
SCALE: 1/4" = 1'-0"

1 OVERALL ROOF FLOOR PLAN
SCALE: 1/8" = 1'-0"

Stantec
224 South Michigan Avenue, Suit 1400
Chicago, IL 60604
Tel. 312.554.1400
www.stantec.com

Copyright Reserved
The Contractor shall verify and be responsible for all dimensions. DO NOT scale the drawing - any errors or omissions shall be reported to Stantec without delay.
The Copyrights to all designs and drawings are the property of Stantec. Reproduction or use for any purpose other than that authorized by Stantec is forbidden.

Consultants

Legend

Notes

Key Plan

A B
D C

ISSUED FOR ADDENDUM NO. 2	BD	DB	2022.06.10
Revision	By	Appd.	YY.MM.DD
ISSUED FOR BID	BD	DB	2022.05.20
ISSUED FOR 90% REVIEW	BD	DB	2022.05.06
ISSUED FOR OWNER REVIEW	OD	DF	2018.03.22
Issued	By	Appd.	YY.MM.DD
File Name:	Dwn.	Chkd.	Dsgn. YY.MM.DD

Permit-Seal

Client/Project
Community Foundation of Northwest Indiana,Inc.

Munster Immediate Care
Munster, IN 46321

Title
ROOF PLANS

Project No.	Scale	
222701635	VARIES	
Drawing No.	Sheet	Revision
A-104	of	0

X:\222701635-Munster\222701635.0_Documentation\CAD_Sheet\101635s_104.dwg
Jun 10, 2022 - 4:19pm
ORIGINAL SHEET - ARCH E1

REVISED MATERIAL SELECTION		02/10/2017 - CTM: Munster Immediate Care	
Last Updated: 11/01/2017			
MATERIALS:			
Material Designation	Color/Texture	Product	Manufacturer
B-1	Canyon Full Range Smooth (Red)	Utility Brick	The Belden Brick Company
CS-1	To match Nutmeg	Cast Stone	AmCast
S-1	Nutmeg	Cast Stone or Cast, Silicate Masonry Units	AmCraft
L-1	Pinkerton, Limestone (base course only)	Napa Veined, Medi. Dres.	Arriscraft
GL-1	Solarbronze	Exterior Vision Glazing	PPG Solarban 70xt
GL-2	Solarbronze + Low-e Bronze	Exterior Spandrel Glazing	PPG Solarban 70xt / ICD
AL-1	Dark Bronze Anodized	Storefront Aluminum	Kawneer
MR-1	Concealed Zee	Metal Roofing	Fac-Clad Petersen Alum.
MC-1	Nanton Bronze/Taupestone	Metal Panel	Kingspan

GENERAL NOTES:
1. REFER TO SHEET A-605 FOR WINDOW TYPES
◇ WINDOW TYPE TAG

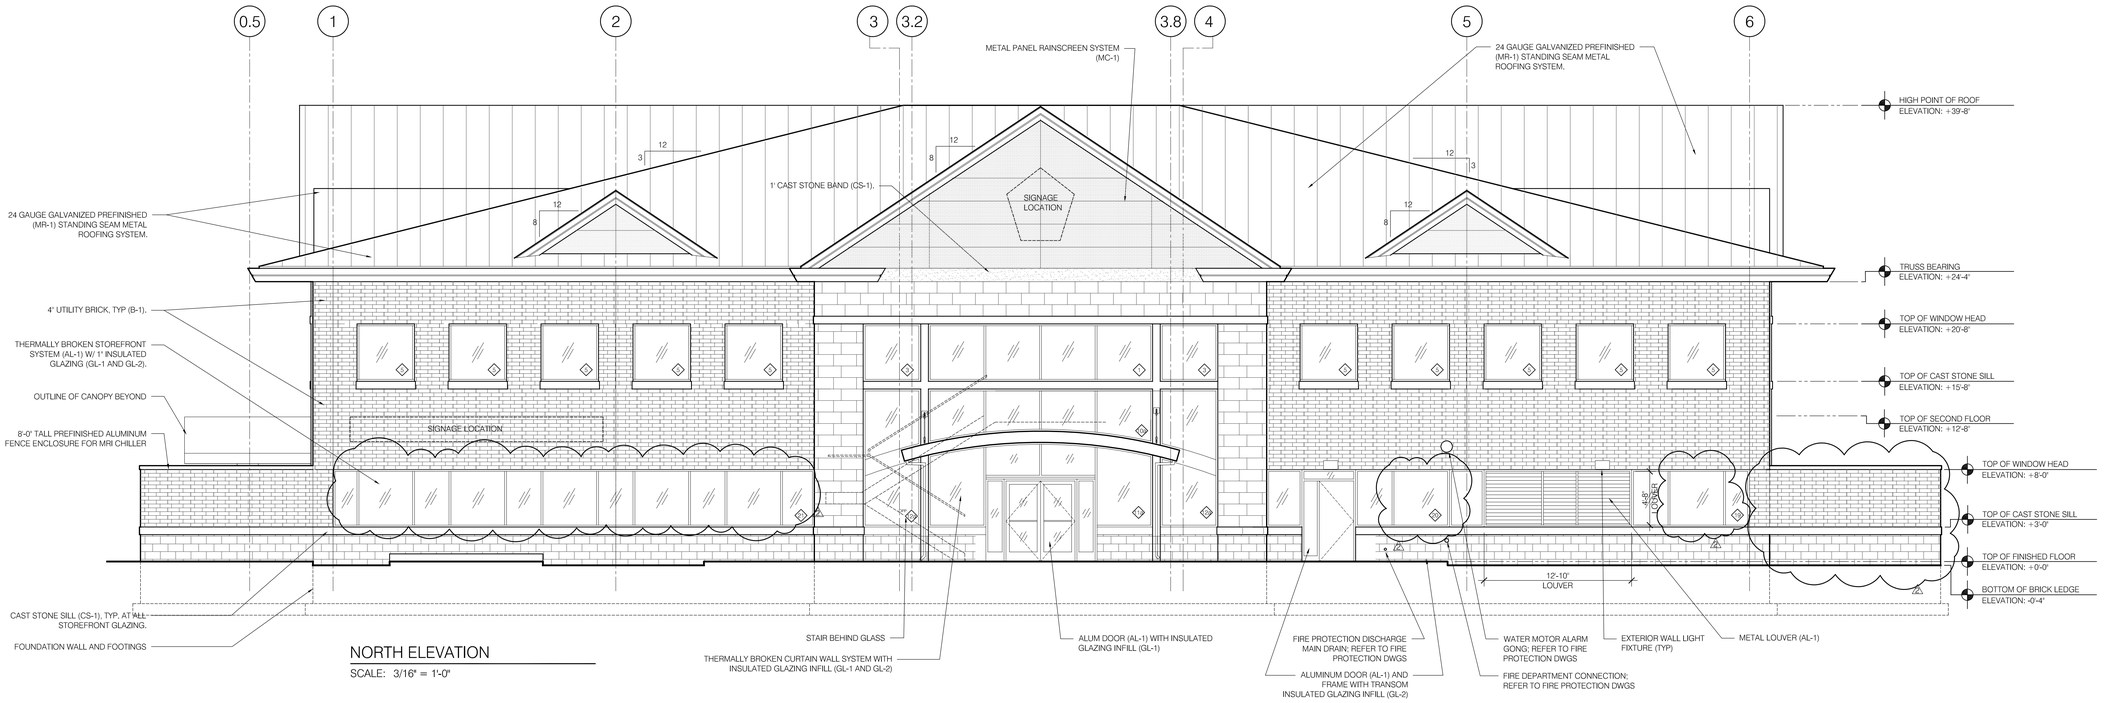

NORTH ELEVATION
SCALE: 3/16" = 1'-0"

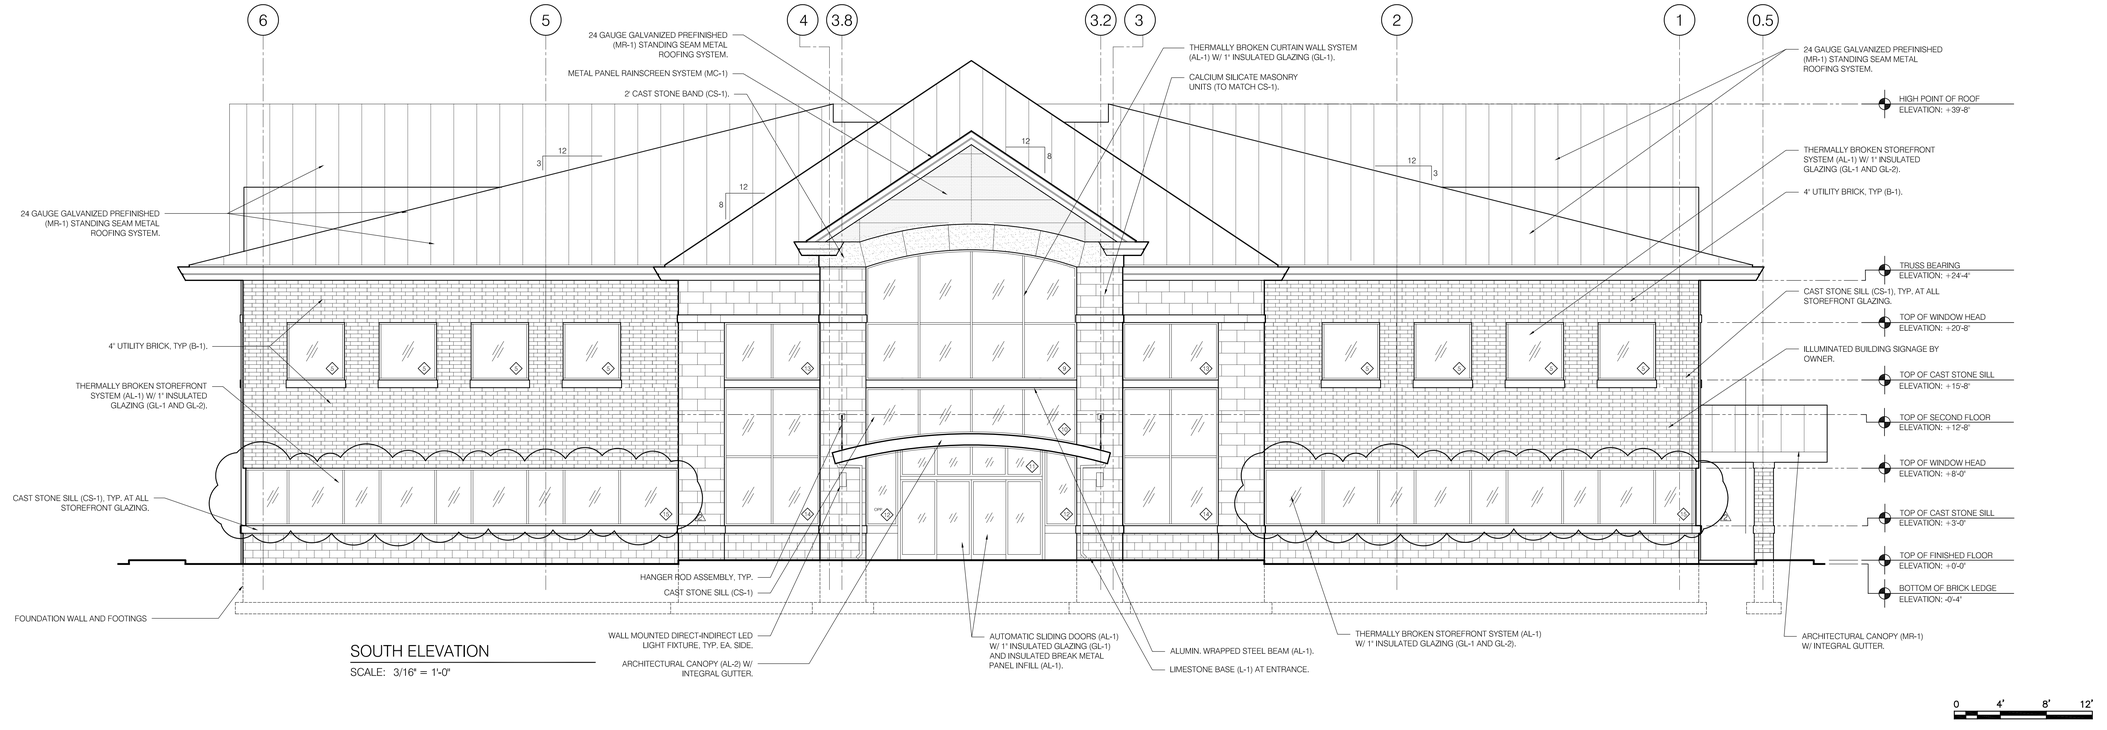

SOUTH ELEVATION
SCALE: 3/16" = 1'-0"

Stantec
224 South Michigan Avenue, Suit 1400
Chicago, IL 60604
Tel. 312.554.1400
www.stantec.com

Copyright Reserved
The Contractor shall verify and be responsible for all dimensions. DO NOT scale the drawing - any errors or omissions shall be reported to Stantec without delay.
The Copyrights to all designs and drawings are the property of Stantec. Reproduction or use for any purpose other than that authorized by Stantec is forbidden.

Consultants

Legend

Notes

Revision	By	Appd.	YY.MM.DD
ISSUED FOR ADDENDUM NO. 2	BD	DB	2022.06.10

Issued	By	Appd.	YY.MM.DD
ISSUED FOR BID	BD	DB	2022.05.20
ISSUED FOR 90% REVIEW	BD	DB	2022.05.06
ISSUED FOR OWNER REVIEW	OD	DF	2018.03.22

File Name:

Permit-Seal	Dwn.	Chkd.	Dsgn.	YY.MM.DD

Client/Project
Community Foundation of Northwest Indiana,Inc.

Munster Immediate Care
Munster, IN 46321

Title
EXTERIOR ELEVATIONS

Project No.	Scale	
222701635	3/16" = 1'-0"	
Drawing No.	Sheet	Revision
A-201	of	0

V:\2227\active\222701635\E_Documentation\CAD_Sheet\01A35x_20.dwg
2022.06.10 4:19 PM by Solomon, Benjamin

ORIGINAL SHEET - ARCH E1

REVISED MATERIAL SELECTION		222701635 - CTM: Munster Immediate Care	
Last Updated: 11/01/2017			
Material Designation	Color/Texture	Product	Manufacturer
B-1	Canyon Full Range Smooth (Red)	Utility Brick	The Belden Brick Company
CS-1	To match Nutmeg	Cast Stone	ArchCast
S-1	Nutmeg	Cast Stone or Cast, Silicate Masonry Units	ArchCraft
L-1	Dolomitic Limestone (base course only)	Aqua Veined, Wtd. Thrs.	Antico®
GL-1	Solarbronze	Exterior Vision Glazing	PPG Solarban 70xl
GL-2	Solarbronze + Low-e Bronze	Exterior Spandrel Glazing	PPG Solarban 70xl / CS
AL-1	Dark Bronze Anodized	Storefront Aluminum	Kawneer
MR-1	Earthwork Slate	Metal Roofing	Pac-Clad Petersen Alum.
MC-1	Kynar Bronze/Taupestone	Metal Panel	Kingspan

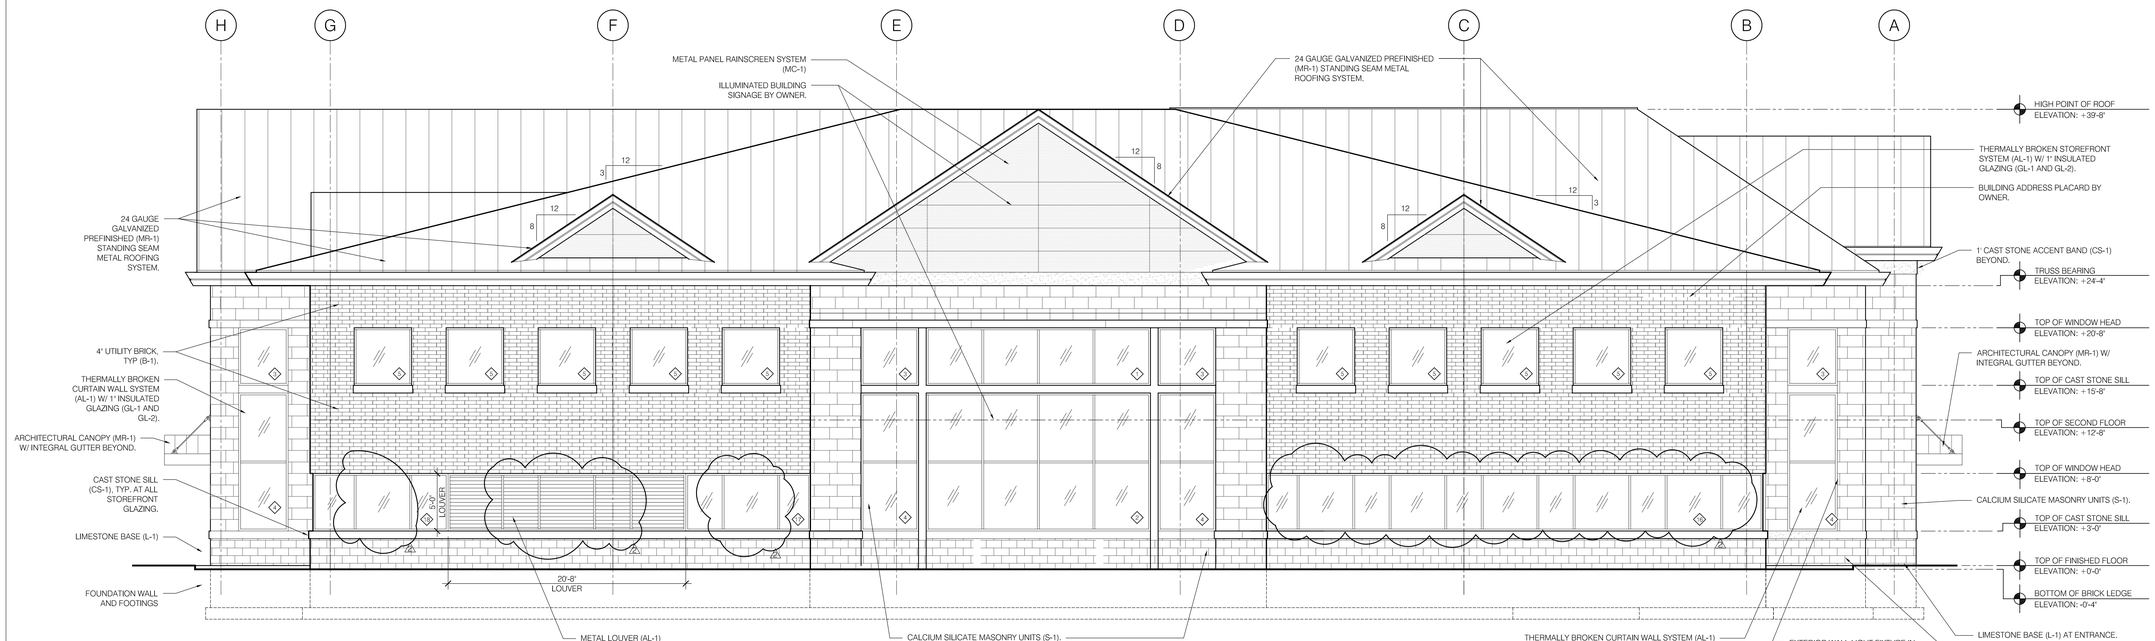

WEST ELEVATION

SCALE: 3/16" = 1'-0"

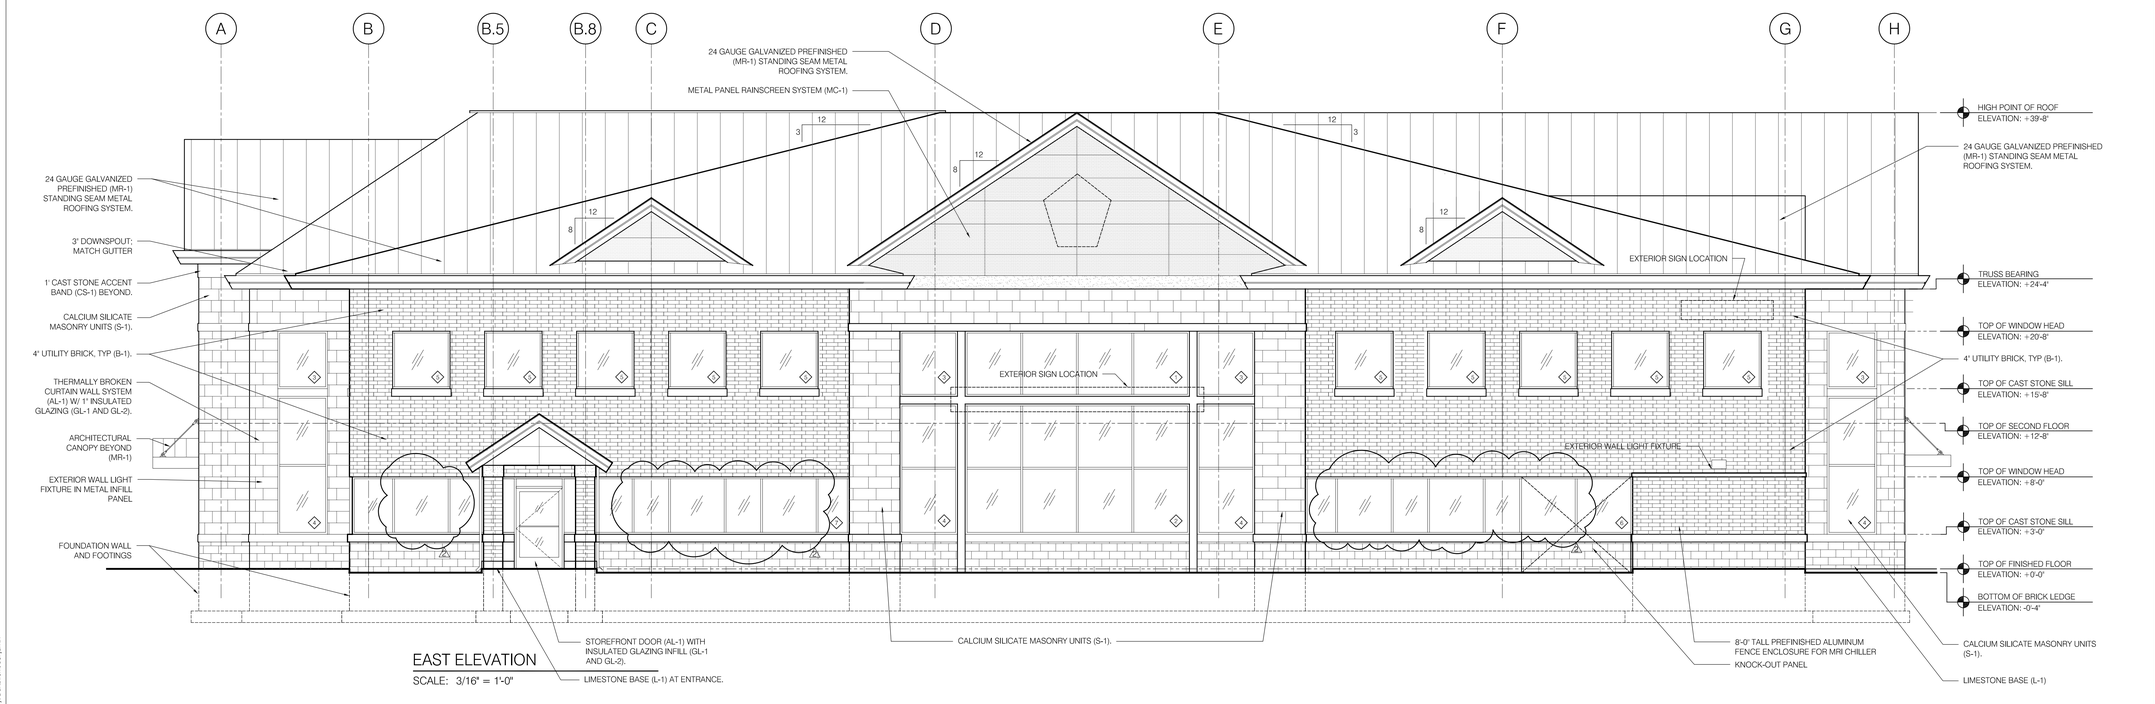

EAST ELEVATION

SCALE: 3/16" = 1'-0"

Stantec
224 South Michigan Avenue, Suit 1400
Chicago, IL 60604
Tel. 312.554.1400
www.stantec.com

Copyright Reserved

The Contractor shall verify and be responsible for all dimensions. DO NOT scale the drawing - any errors or omissions shall be reported to Stantec without delay.
The Copyrights to all designs and drawings are the property of Stantec. Reproduction or use for any purpose other than that authorized by Stantec is forbidden.

Consultants

Legend

Notes

ISSUED FOR ADDENDUM NO. 2	BD	DB	2022.06.10
Revision	By	Appd.	YY.MM.DD
ISSUED FOR BID	BD	DB	2022.05.20
ISSUED FOR 90% REVIEW	BD	DB	2022.05.06
ISSUED FOR OWNER REVIEW	OD	DF	2018.03.22
Issued	By	Appd.	YY.MM.DD

File Name:

Dwn.	Chkd.	Dsgn.	YY.MM.DD

Permit-Seal

Client/Project

Community Foundation of Northwest Indiana,Inc.

Munster Immediate Care
Munster, IN 46321

Title

EXTERIOR ELEVATIONS

Project No.	Scale	
222701635	3/16" = 1'-0"	
Drawing No.	Sheet	Revision
A-202	of	0

V:\2227\active\222701635\E_Documentation\CAD_Sheet\01A30s_202.dwg
2022.06.10 4:22 PM by Siddharth.Benjamin

ORIGINAL SHEET - ARCH E1

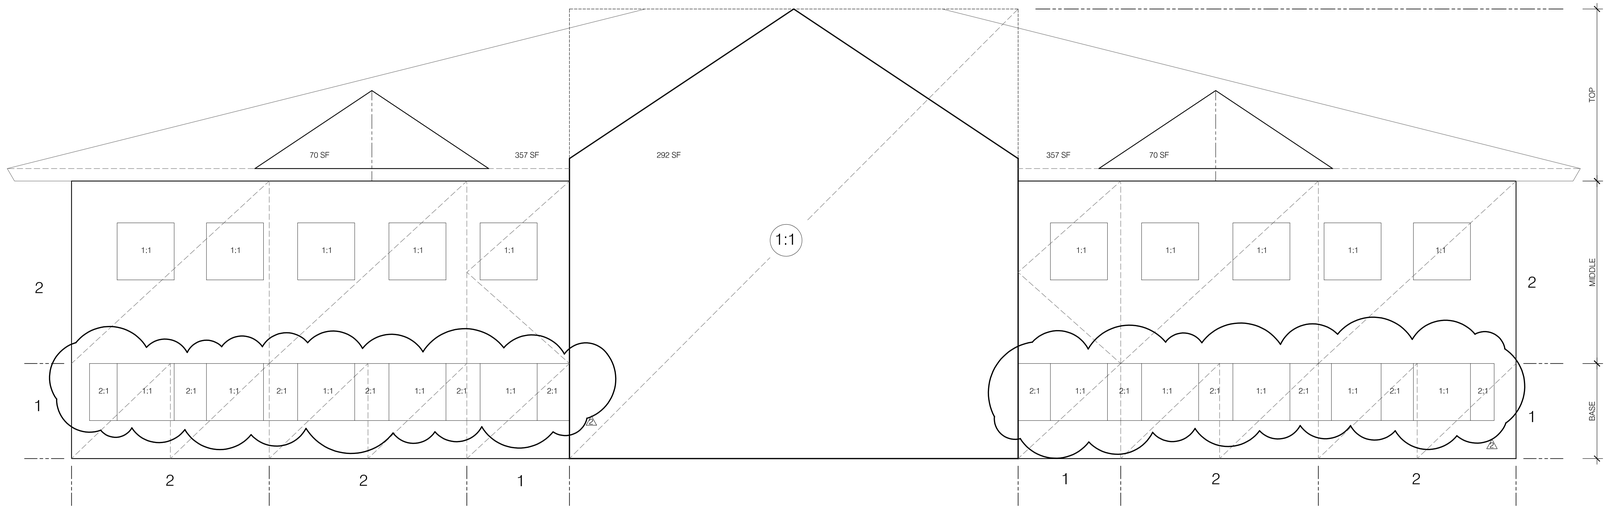

FACADE PROPORTION STUDY - NORTH/ EAST/ WEST

SCALE: 3/16" = 1'-0"

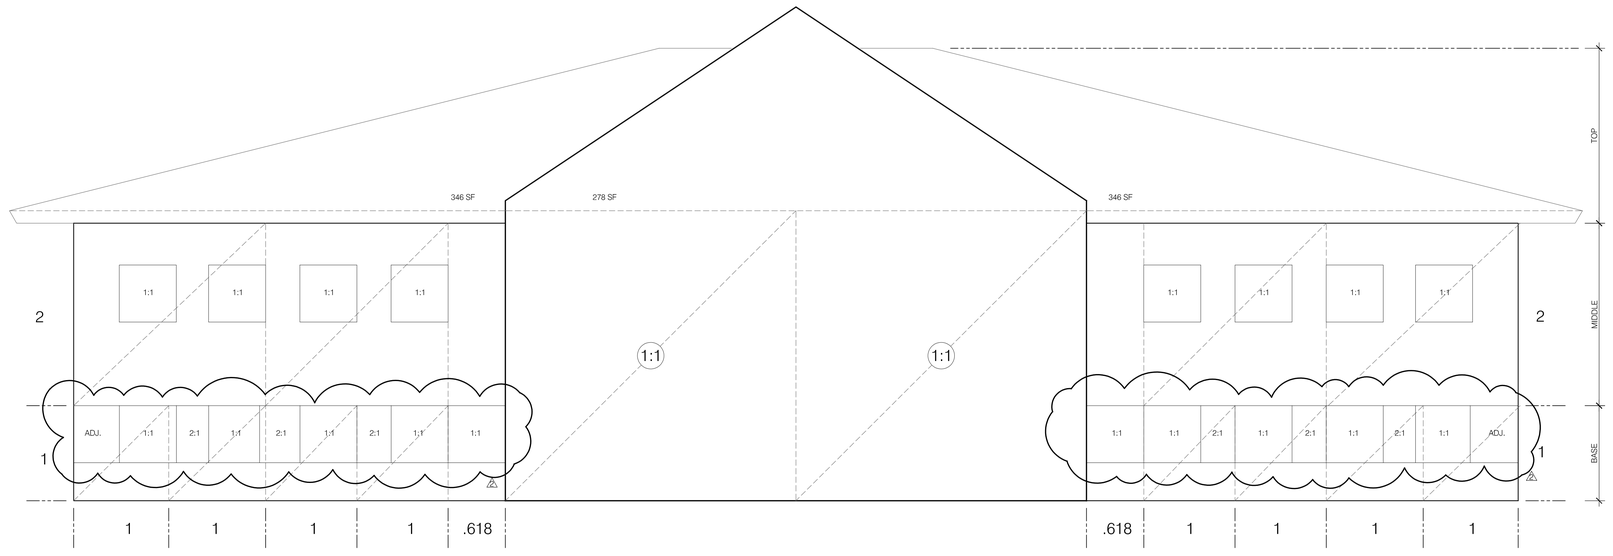

FACADE PROPORTION STUDY - SOUTH

SCALE: 3/16" = 1'-0"

FACADE PROPORTION STUDY - SOUTH ENTRY

SCALE: 3/16" = 1'-0"

FACADE WINDOW & ROOF AREAS - 2nd FLOOR SOUTH

SCALE: 1/8" = 1'-0"

ROOF AREAS	
TOTAL AREA	1304 SF
VERTICAL	632 SF (44.7%)
SLOPED	692 SF (55.3%)
2nd FLOOR FACADE	
TOTAL AREA	1437 SF
WINDOWS	462 SF (37.5%)
WALLS	770 SF (62.5%)
1st FLOOR FACADE	
TOTAL AREA	1376 SF
WINDOWS	720 SF (52.3%)
WALLS	656 SF (47.7%)

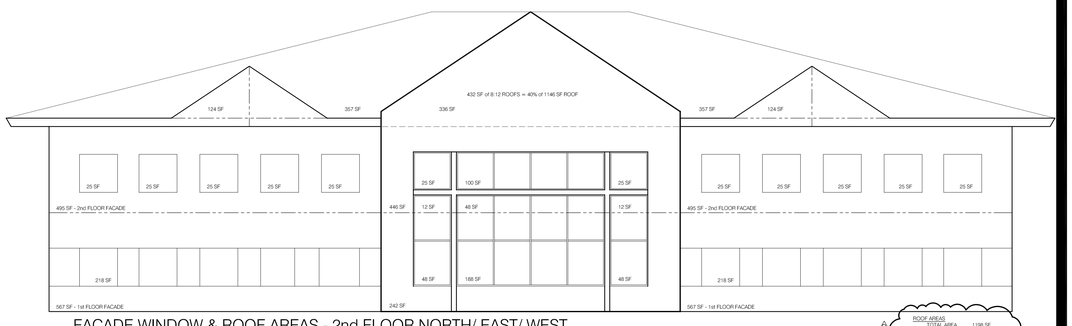

FACADE WINDOW & ROOF AREAS - 2nd FLOOR NORTH/ EAST/ WEST

SCALE: 1/8" = 1'-0"

ROOF AREAS	
TOTAL AREA	1198 SF
VERTICAL	484 SF (40.4%)
SLOPED	714 SF (59.6%)
2nd FLOOR FACADE	
TOTAL AREA	1232 SF
WINDOWS	462 SF (37.5%)
WALLS	770 SF (62.5%)
1st FLOOR FACADE	
TOTAL AREA	1376 SF
WINDOWS	720 SF (52.3%)
WALLS	656 SF (47.7%)

0 4' 8' 12'

Stantec
224 South Michigan Avenue, Suit 1400
Chicago, IL 60604
Tel. 312.554.1400
www.stantec.com

Copyright Reserved

The Contractor shall verify and be responsible for all dimensions. DO NOT scale the drawing - any errors or omissions shall be reported to Stantec without delay.
The Copyrights to all designs and drawings are the property of Stantec. Reproduction or use for any purpose other than that authorized by Stantec is forbidden.

Consultants

Legend

Notes

ISSUED FOR ADDENDUM NO. 2	BD	DB	2022.06.10
Revision	By	Appd.	YY.MM.DD
ISSUED FOR BID	BD	DB	2022.05.20
ISSUED FOR 90% REVIEW	BD	DB	2022.05.06
ISSUED FOR OWNER REVIEW	OD	DF	2018.03.22
Issued	By	Appd.	YY.MM.DD

File Name: Dwn. Chkd. Dsgn. YY.MM.DD

Permit-Seal

Client/Project

Community Foundation of Northwest Indiana,Inc.

Munster Immediate Care
Munster, IN 46321

Title

EXTERIOR ELEVATIONS
FACADE PROPORTION STUDIES
2nd FLR WINDOW & ROOF AREAS

Project No.	Scale	
222701635	3/16" = 1'-0"	
Drawing No.	Sheet	Revision
A-203	of	0

I:\2022\01\active\222701635\1.0 Documentation\CAD_Sheets\635a_203.dwg
2/23/2022 1:04 PM Jonathan Wiemann

ORIGINAL SHEET - ARCH E1

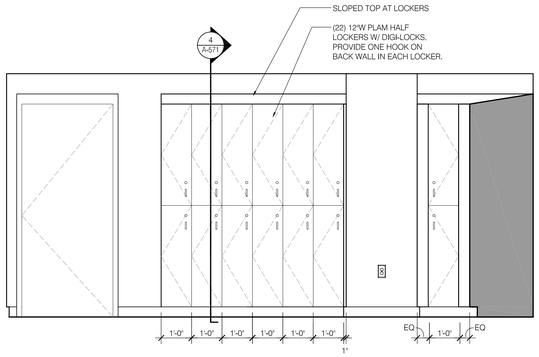

1 STAFF BREAK - WEST WALL
SCALE: 1/2" = 1'-0"

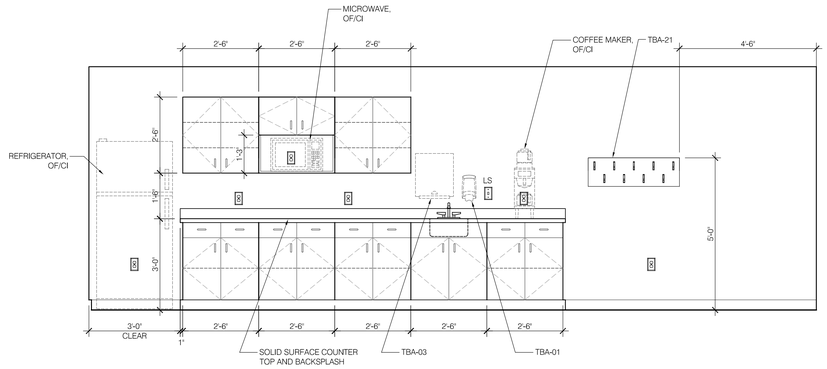

2 STAFF BREAK - SOUTH WALL
SCALE: 1/2" = 1'-0"

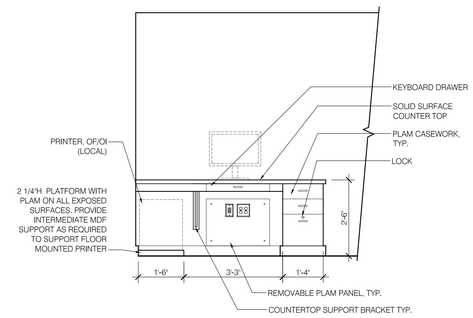

3 INTERVIEW - NORTH WALL
SCALE: 1/2" = 1'-0"

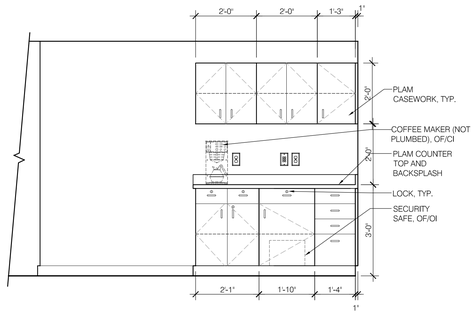

4 COPY / WORK AREA - SOUTH WALL
SCALE: 1/2" = 1'-0"

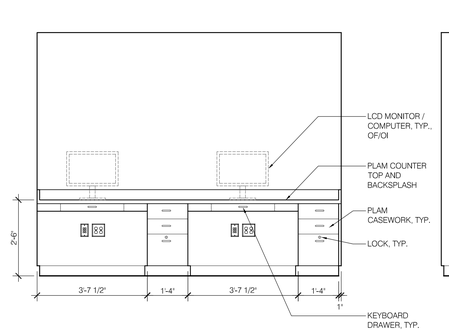

5 HOTELLING OFFICE - SOUTH WALL
SCALE: 1/2" = 1'-0"

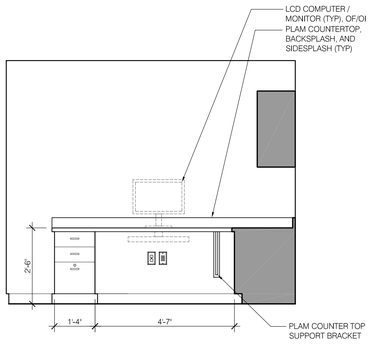

6 MANAGER OFFICE - SOUTH WALL
SCALE: 1/2" = 1'-0"

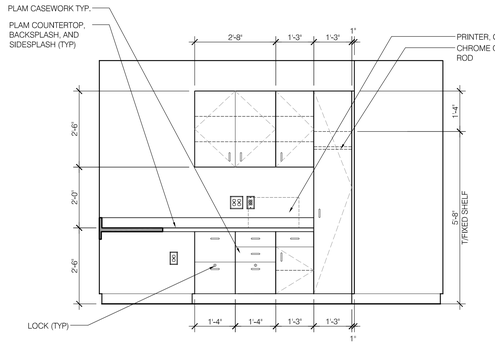

7 MANAGER OFFICE - WEST WALL
SCALE: 1/2" = 1'-0"

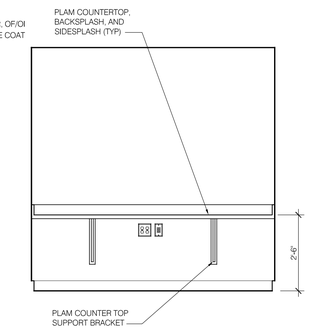

8 RADIOLOGY READING
SCALE: 1/2" = 1'-0"

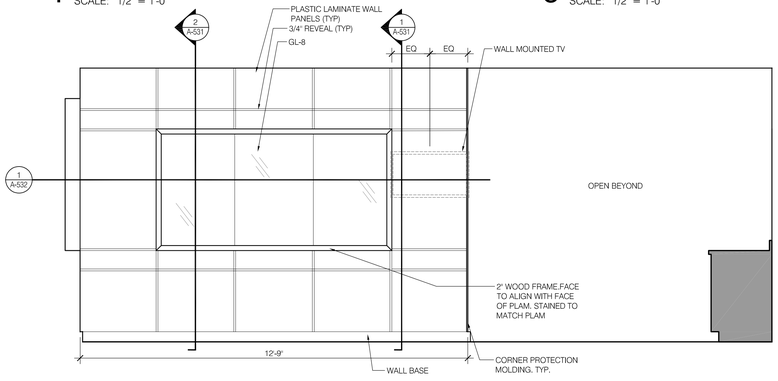

9 WAITING A - EAST WALL
SCALE: 1/2" = 1'-0"

10 NOT USED
SCALE:

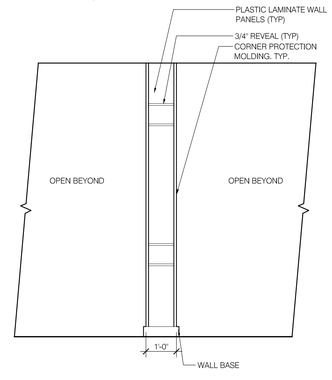

11 WAITING A & B - NORTH WALL
SCALE: 1/2" = 1'-0"

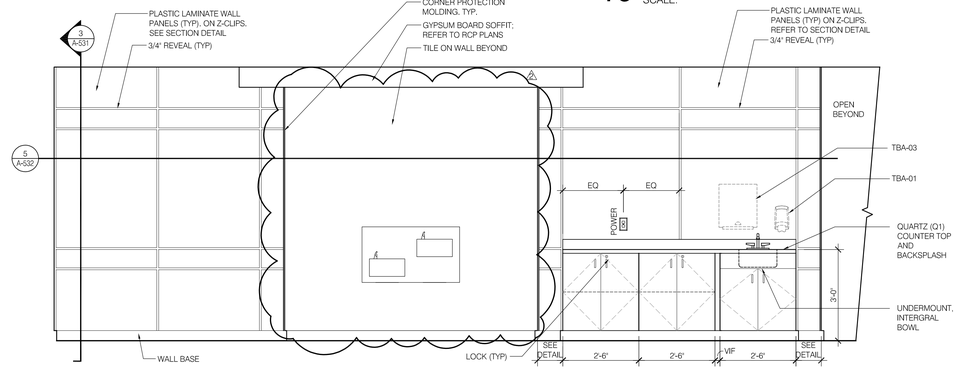

12 WAITING A & B - SOUTH WALL
SCALE: 1/2" = 1'-0"

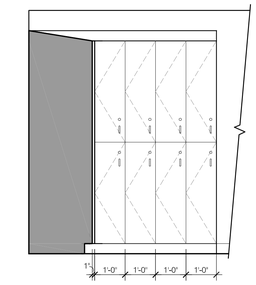

13 STAFF BREAK - NORTH WALL
SCALE: 1/2" = 1'-0"

0 1' 2' 4'

Stantec
224 South Michigan Avenue, Suit 1400
Chicago, IL 60604
Tel. 312.554.1400
www.stantec.com

Copyright Reserved
The Contractor shall verify and be responsible for all dimensions. DO NOT scale the drawing - any errors or omissions shall be reported to Stantec without delay.
The Copyrights to all designs and drawings are the property of Stantec. Reproduction or use for any purpose other than that authorized by Stantec is forbidden.

Consultants

Legend

Notes
1. ALL COUNTERS AND BACK SPLASHES TO BE 'SS1' U.N.O.
2. ALL CASEWORK TO BE 'LAM1' U.N.O.
3. REFER TO SHEET A-571 AND A-572 FOR CASEWORK DETAILS.
4. PROVIDE PLASTIC LAMINATE FILLER STRIPS WHERE CASEWORK MEETS WALLS AND VERTICAL SURFACES, AND SCRIBE TO WALL. PROVIDE CLEAR SILICONE SEALANT AT ALL JOINTS BETWEEN THESE ITEMS AND WHERE BACK AND SIDE SPLASHES MEET WALLS.
5. COORDINATE FINAL LOCATION OF GROMMETS AT EACH WORK STATION WITH OWNER.
6. TOILET AND BATH ACCESSORIES (TBA) SCHEDULE SHOWN ON THIS SHEET IS REFERENCE ONLY. REFER TO SHEET A-604 FOR FULL TBA SCHEDULE.

	By	Appd.	YY.MM.DD
ISSUED FOR ADDENDUM NO. 2	BD	DB	2022.06.10
Revision			
ISSUED FOR BID	BD	DB	2022.05.20
ISSUED FOR 90% REVIEW	BD	DB	2022.05.06
ISSUED FOR OWNER REVIEW	OD	DF	2018.03.22
Issued	By	Appd.	YY.MM.DD

File Name: Dwn. Chkd. Dsgn. YY.MM.DD

Permit-Seal

Client/Project
Community Foundation of Northwest Indiana,Inc.

Munster Immediate Care
Munster, IN 46321

Title
INTERIOR ELEVATIONS

Project No.	Scale	
222701635	1/2" = 1'-0"	
Drawing No.	Sheet	Revision
A-256	of	0

I:\222\26\work\222701635\8.0_Documentation\CAD_Sheet\01635_256.dwg
2022/06/10 2:44:56 PM Brian Hoffman
ORIGINAL SHEET - ARCH E1

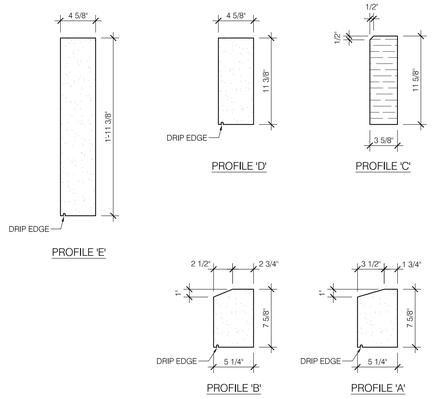

3 STONE PROFILES
SCALE: 1 1/2" = 1'-0"

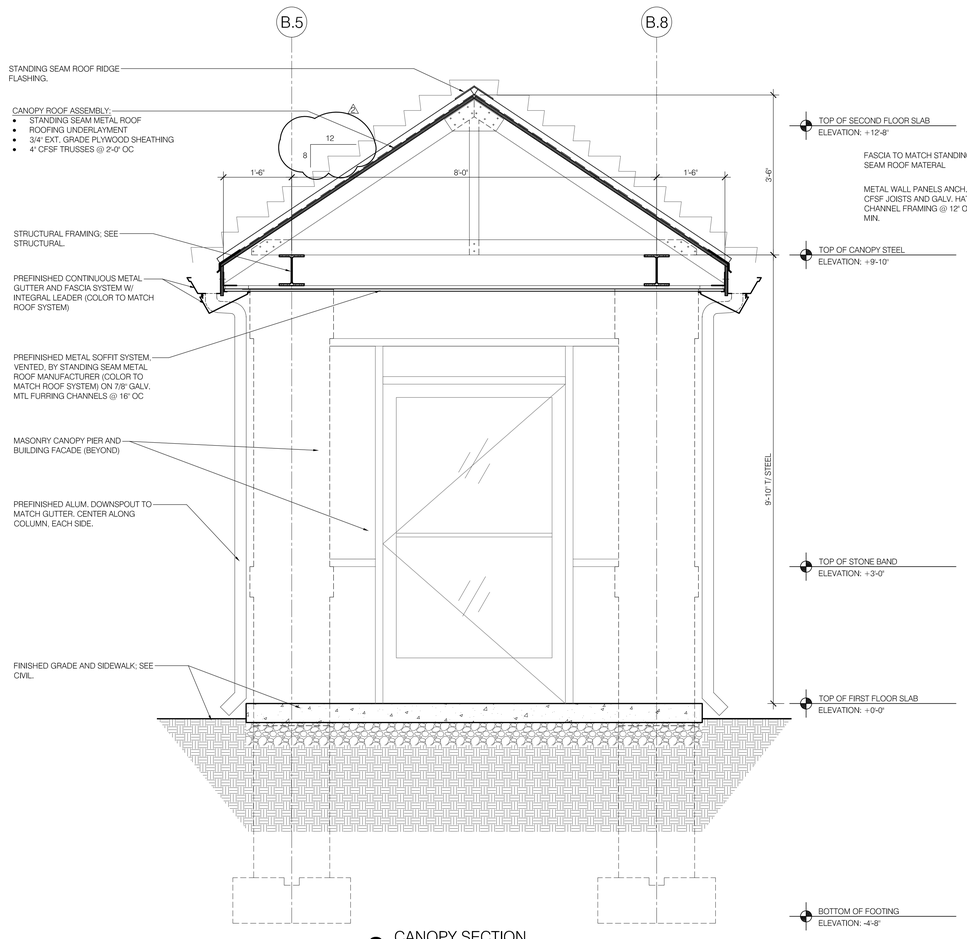

2 CANOPY SECTION
SCALE: 3/4" = 1'-0"

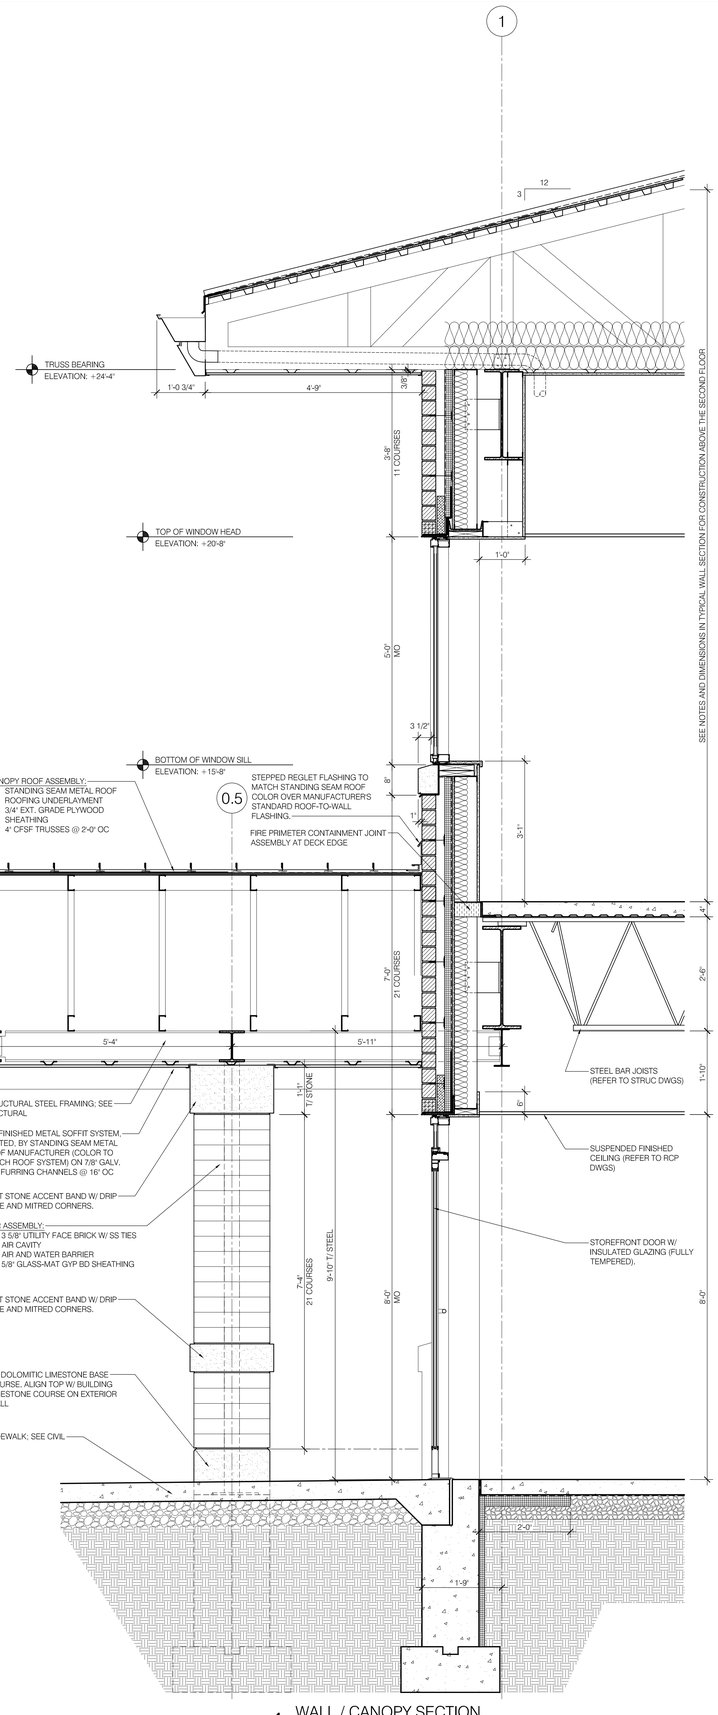

1 WALL / CANOPY SECTION
SCALE: 3/4" = 1'-0"

Stantec
224 South Michigan Avenue, Suit 1400
Chicago, IL 60604
Tel. 312.554.1400
www.stantec.com

Copyright Reserved
The Contractor shall verify and be responsible for all dimensions. DO NOT scale the drawing - any errors or omissions shall be reported to Stantec without delay.
The Copyrights to all designs and drawings are the property of Stantec. Reproduction or use for any purpose other than that authorized by Stantec is forbidden.

Consultants

Legend

Notes

ISSUED FOR ADDENDUM NO. 2	BD	DB	2022.06.10
Revision	By	Appd.	YY.MM.DD
ISSUED FOR BID	BD	DB	2022.05.20
ISSUED FOR 90% REVIEW	BD	DB	2022.05.06
ISSUED FOR OWNER REVIEW	OD	DF	2018.03.22
Issued	By	Appd.	YY.MM.DD

File Name: Dwn. Chkd. Dsgn. YY.MM.DD

Permit-Seal

Client/Project
Community Foundation of Northwest Indiana,Inc.

Munster Immediate Care
Munster, IN 46321

Title
WALL SECTIONS

Project No.	Scale	
222701635	3/4" = 1'-0"	
Drawing No.	Sheet	Revision
A-354	of	0

I:\2022\22-01635\222701635-Documentation\CAD_Sheet\01635a_354.dwg
Xrefs: 01635a_Wall Sections_Template
ORIGINAL SHEET - ARCH E1

TAG	MANUFACTURER	PRODUCT	PRODUCT NAME	PRODUCT NUMBER	COLOR	COLOR NUMBER	NOTES
VWC1	KOROSEAL	VINYL WALL COVERING	BHALLA SILK	CD2-BLS-09	LEEWARD WHITE	9.000000	52/54" WIDTH, 20 OZ, RANDOM MATCH/NON-REVERSIBLE PATTERN
VWC2	MOMENTUM/SOURCE ONE	VINYL WALL COVERING	DHAKA	COM-2VDH-01	CHERISHED	1.000000	NON REVERSE HANG, RANDOM MATCH
VWC3	NOT USED	NOT USED	NOT USED	NOT USED	NOT USED	NOT USED	
VWC4	KOROSEAL	VINYL WALL COVERING	BHALLA SILK	CD2-BLS-01	RIVER BIRCH	1.000000	52/54" WIDTH, 20 OZ, RANDOM MATCH/NON-REVERSIBLE PATTERN
VWC5	KOROSEAL	VINYL WALL COVERING	BHALLA SILK	CD2-BLS-03	GREY ESCAPE	3.000000	52/54" WIDTH, 20 OZ, RANDOM MATCH/NON-REVERSIBLE PATTERN
VWC6	MOMENTUM	VINYL WALL COVERING	TONALITY	2VTO	TREBLE	2.000000	54" WIDTH, 20 OZ REVERSE HANG RANDOM MATCH
VWC7	PHILLIP JEFFRIES	VINYL WALL COVERING	VINYL MANILA HEMP	7695.000000	GRASS GREEN		52-54" UNTRIMMED. NO REPEAT
VWC8	MOMENTUM	ADVANCED WALL PROTECTION	P3TEC	P3T-60165	BIRCHWOOD		EXAM ROOMS
VP1	MOHAWK	LUXURY VINYL TILE	LIVING LOCAL COLLECTION, PREMIUM WOOD	C0194	095 STUDIO		GLUE DOWN, 2.5 MM, 20 MIL WEAR LAYER, 7.75" X 52"
VP2	SHAW	VINYL PLANK	GRAIN	0502V	ANTLER	64761.000000	
LVT1	SHAW	LUXURY VINYL TILE	VERTICAL LAYERS/UNVEIL	0601V	FADED	1103.000000	9" X 36" 30MIL DIRECT GLUE. INSTALL BRICK LAYOUT
CPT1	MOHAWK	CARPET TILE	EXPEDITION/DIGITAL TERRAINE	GT341	LAGOON	576.000000	1ST FLOOR. BRICK ASHLAR INSTALL 12" X 36"
CPT2	SHAW	CARPET TILE	PLAIN WEAVE TILE	5T098	HEDDLE	99156.000000	2ND FLOOR. MONOLITHIC INSTALL 24" X 24"
CPT3	MOHAWK	CARPET TILE	TUFF STUFF II/STEP IN STYLE II	GT312/QL312	COBALT	955.000000	WALK OFF IN REVOLVER
CPT4	MOHAWK	CARPET TILE	EXPEDITION/SEISMIC WAVE	GT342	GLACIER	739.000000	BRICK ASHLAR INSTALL
LAM1	WILSONART	LAMINATE	SHAKER CHERRY	7935-60	SHAKER CHERRY	7935-60	
LAM2	WILSONART	LAMINATE	GREY ELM	8201K-12	GREY ELM	8201K-12	
LAM3	WILSONART	LAMINATE	WIND SWEPT PEWTER	4795-60	WIND SWEPT PEWTER	4795-60	
SS1	WILSONART	SOLID SURFACE	MOON GEYSER	9209CM	MOON GEYSER	9209CM	
SS2	WILSONART	SOLID SURFACE	DUSK ICE	9203CE	DUSK ICE	9203CE	
Q1	WILSONART	QUARTZ	HAIDA	Q4008	HAIDA	Q4008	COUNTER TOP FOR REFRESHMENT AREA
Q2	WILSONART	QUARTZ	VERSAILLES	Q2007	VERSAILLES	Q2007	2425 RECEPTION-TRANSACTION COUNTER ONLY
GL1	GRT GLASS DESIGN	OBSCURE GLASS	TEXTURE GLASS		LASIK		317-353-6369 GRTGLASSDESIGN.COM
GL2	GRT GLASS DESIGN	ART GLASS	ORGANICS-BRANCHES		TBD		317-353-6369 GRTGLASSDESIGN.COM TWO SIDED ETCHING
VCT1	ARMSTRONG	VINYL COMPOSITION TILE	STANDARD EXCELON IMPERIAL TEXTURE	51904.000000	STERLING	51904.000000	
P1	SHERWIN WILLIAMS	PAINT	RHINESTONE	SW7656	RHINESTONE	SW7656	METAL DOOR FRAMES
P2	SHERWIN WILLAIMS	PAINT	ARGOS	SW7065	ARGOS	SW7065	
P3	SHERWIN WILLAIMS	PAINT	SANTORINI BLUE	SW7607	SANTORINI BLUE	SW7607	
P4	SHERWIN WILLIAMS	PAINT	SLATE TILE	SW7624	SLATE TILE	SW7624	
P5	SHERWIN WILLIAMS	PAINT	ADRIFT	SW7608	ADRIFT	SW7608	
P6	SHERWIN WILLAIMS	PAINT	PASSIVE	SW7064	PASSIVE	SW7064	
P7	SHERWIN WILLAIMS	PAINT	MINERAL DEPOSIT	SW7652	MINERAL DEPOSIT	SW7652	
P8	SHERWIN WILLIAMS	PAINT	LIGHT FRENCH GRAY	SW0055	LIGHT FRENCH GRAY	SW0055	
P9	SHERWIN WILLIAMS	PAINT	CLASSIC FRENCH GRAY	SW0077	CLASSIC FRENCH GRAY	SW0077	
CT1	VIRGINIA TILE/ATLAS CONCORDE	COLOR BODY PROCELAIN TILE	OUTLAND	610-110-000-678	GRAY		12 X 24 RESTROOM FLOOR. RUNNING BOND INSTALL
CT2	VIRGINIA TILE/ATLAS/CONCORDE	PORCELAIN TILE	OUTLAND	610-110-000-680	PURE		9" X 10" MULTI HEX MOSAIC MATTE
CT3	VIRGINIA TILE/CONCORDE	PORCELAIN TILE	OUTLAND	610-130-006-011	GRAY		6 X 12 COVE BASE
CT4	VIRGINIA TILE/CONCORDE	PORCELAIN TILE	OUTLAND	610-110-000-681	SILVER		9" X 10" MULTI HEX MOSAIC MATTE
CT5	VIRGINIA TILE/MONOCIBEC	PROCELAIN TILE	MODERN		DARK GRAY		24 X 24 MAIN LOBBY. RUNNING BOND
CT6	LUNADA BAY	MOSAIC TILE	AGATE		PEARL		1" HEX MOSIAC
CT7	VIRGINIA TILE/FLORIM USA	PORCELAIN TILE	BASALTINE	FUS BALG	LIGHT GRAY		12 X 24
CT8	VIRGINIA TILE/FLORIM USA	PORCELAIN TILE	BASALTINE	FUS BALG	LIGHT GRAY		6X12 COVE BASE
CT9	VIRGINIA TILE/MONOCIBEC	PORCELAIN TILE	MODERN		DARK GRAY		6 X 24 CUT C5 TILE. FINISH WITH SCHLUTER AT TOP EDGE
RWB1	JOHNSONITE	RUBBER WALL BASE			PEBBLE	32.000000	
RWB2	JOHNSONITE	RUBBER WALL BASE			PEWTER	38.000000	
RWB3	JOHNSONITE	MILLWORK WALL BASE	INFLECTION	MW-22-G	PEARL	22.000000	
LIGHTING	LUMENS/TECH LIGHTING	CHANDELIER	SPUR GRANDE CHANDELIER		SATIN NICKEL		CANOPY HEIGHT 4.9", DIAMETER 5.1". FIXTURE: HEIGHT 55.6" , DIAMETER 41.1" . MAXIMUM HANGING: LENGTH ADJUSTABLE TO 115.6"
GROUT1	TEC				927 LIGHT PEWTER		PORCELAIN TILE FLOORS
GROUT2	TEC				931 STD WHITE		PORCELAIN WALL TILE BEHIND WATER FOUNTAINS
GROUT 3	TEC				948 SILVERADO		PORCELAIN WALL TILE WET WALLS IN RESTROOMS

Stantec
224 South Michigan Avenue, Suit 1400
Chicago, IL 60604
Tel. 312.554.1400
www.stantec.com

Copyright Reserved

The Contractor shall verify and be responsible for all dimensions. DO NOT scale the drawing - any errors or omissions shall be reported to Stantec without delay.
The Copyrights to all designs and drawings are the property of Stantec. Reproduction or use for any purpose other than that authorized by Stantec is forbidden.

Consultants

Legend

Notes

ISSUED FOR ADDENDUM NO. 2	BD	DB	2022.06.10
Revision	By	Appd.	YY.MM.DD
ISSUED FOR BID	BD	DB	2022.05.20
ISSUED FOR 90% REVIEW	BD	DB	2022.05.06
ISSUED FOR OWNER REVIEW	OD	DF	2018.03.22
Issued	By	Appd.	YY.MM.DD

File Name: Dwn. Chkd. Dsgn. YY.MM.DD

Permit-Seal

Client/Project
Community Foundation of Northwest Indiana,Inc.

Munster Immediate Care
Munster, IN 46321

Title
MATERIALS LEGEND AND DETAILS

Project No.	Scale	
222701635	N.T.S.	
Drawing No.	Sheet	Revision
A-603	of	0

X:\2022\Projects\222701635\1 Documentation\CAD_Sheet\01635x_603.dwg
Wednesday, June 15, 2022 10:48:57 AM
ORIGINAL SHEET - ARCH E1

SECOND FLOOR ROOM FINISH SCHEDULE

ROOM NO.	ROOM NAME	FLOOR FINISH	BASE FINISH	NORTH WALL	EAST WALL	SOUTH WALL	WEST WALL	CEILING FINISH	COMMENTS
2100	SOUTH STAIR	CT5	CT5	P9	P9	P9	P9		SLATTED WOOD CEILING LIKE HFV
2101	SOUTH LOBBY	CT5	CT5	P9	P9	P9	P9		SLATTED WOOD CEILING LIKE HFV
2102	CENTRAL STAIR	CT5	RWB1	P2	P2	P2	P2		
2103	CORRIDOR	CT5	CT5	VWC4	VWC4	VWC4	VWC4		CT5 RUNNING BOND INSTALL
2104	CORRIDOR	CT5	CT5	VWC4	VWC4	VWC4	VWC4		CT5 RUNNING BOND INSTALL
2105	NORTH LOBBY	CT5	RWB1	P9	P9	P9	P9		
2106	NORTH STAIR	CT5	RWB1	P9	P9	P9	P9		
2201	WAITING	VP1	RWB1	VWC1	VWC1	VWC1	VWC1		
2202	PUB TOILET	CT1	CT3	P2	P2	CT4	P2		
2203	RECEPTION	VP1	RWB1	VWC6	VWC6	VWC6	VWC6		SS2 TRANSACTION COUNTER TOP & COUNTER WITH SINK
2204	COPY / WORK	VP1	RWB1	VWC6	VWC6	VWC6	VWC6		
2205	STAFF BREAK	VP1	RWB1	P8	P8	P8	P8		SS1 COUNTER TOP
2206	STAFF TOILET	CT1	CT3	P8	P8	P8	P8		
2207	EXAM.	VP1	RWB1	P8	VWC8	VWC8	P8		SS2 COUNTER TOP
2208	EXAM.	VP1	RWB1	P8	P8	VWC8	VWC8		SS2 COUNTER TOP
2209	PROCEDURE	VP1	RWB1	P8	P8	P8	P8		SS2 COUNTER TOP
2210	EXAM	VP1	RWB1	P8	P8	VWC8	P8		SS2 COUNTER TOP
2211	PROCEDURE	VP1	RWB1	P8	P8	P8	P8		SS2 COUNTER TOP
2212	PROCEDURE	VP1	RWB1	P8	P8	P8	P8		SS2 COUNTER TOP
2214	EXAM.	VP1	RWB1	P8	P8	VWC8	P8		SS2 COUNTER TOP
2215	EXAM.	VP1	RWB1	VWC8	P8	P8	P8		SS2 COUNTER TOP
2216	EXAM	VP1	RWB1	P8	P8	VWC8	P8		SS2 COUNTER TOP
2217	EXAM	VP1	RWB1	VWC8	P8	P8	P8		SS2 COUNTER TOP
2218	OFFICE/CONSULT	CPT2	RWB1	P6	P6	P6	P6		
2219	PAT TOILET	CT1	CT3	P2	CT4	P2	P2		
2220	EXAM.	VP1	RWB1	P8	P8	P8	VWC8		SS2 COUNTER TOP
2221	STORAGE	VP1	RWB1	P2	P2	P2	P2		
2222	NURSE STATION	VP1	RWB1	VWC6	VWC6	VWC6	VWC6		SS2 TRANSACTION COUNTER TOP & COUNTER WITH SINK
2223	JAN/MECH	VCT1	RWB1	P2	P2	P2	P2		
2224	EQUIP ALCOVE	VP1	RWB3	VWC6	VWC6	VWC6	VWC6		
2225	DOCTOR WORKROOM	CPT2	RWB1	P6	P6	P6	P6		
2226	STAFF TOILET	CT1	CT3	P2	P2	P2	P2		
2227	PAT TOILET	CT1	CT3	P8	P8	P8	CT4		
2228	NURSE STATION	VP1	RWB1	VWC6	VWC6	VWC6	VWC6		SS2 TRANSACTION COUNTER TOP & COUNTER WITH SINK
2229	HALLWAY	VP1	RWB3	VWC6	VWC6	VWC6	VWC6		
2230	HALLWAY	VP1	RWB3	VWC6	VWC6	VWC6	VWC6		
2231	HALLWAY	VP1	RWB3	VWC6	VWC6	VWC6	VWC6		
2232	HALLWAY	VP1	RWB3	VWC6	VWC6	VWC6	VWC6		
2233	HALLWAY	VP1	RWB3	VWC6	VWC6	VWC6	VWC6		
2234	HALLWAY	VP1	RWB3	VWC6	VWC6	VWC6	VWC6		
2301	NURSE PRACTIONER	CPT2	RWB1	P6	P6	P6	P6		
2302	EXAM.	VP1	RWB1	VWC8	P8	P8	VWC8		SS2 COUNTER TOP
2303	EXAM.	VP1	RWB1	VWC8	P8	P8	VWC8		SS2 COUNTER TOP
2304	EXAM.	VP1	RWB1	VWC8	P8	P8	VWC8		SS2 COUNTER TOP
2305	PAT TOIL	CT1	CT3	P6	CT4	P6			
2306	WAITING	VP1	RWB1	VWC1	VWC1	VWC1	VWC1		
2307	HALLWAY	VP1	RWB3	VWC1	VWC1	VWC1	VWC1		
2308	CLOSET	VP1	RWB1	P6	P6	P6	P6		
2309	STAFF BREAK	VP1	RWB1	P6	P6	P6	P6		SS1 COUNTER TOP
2310	EQUIP	VCT1	RWB1	P2	P2	P2	P2		
2311	SUPPLY	VCT1	RWB1	P2	P2	P2	P2		
2312	NURSE STATION	VP1	RWB1	VWC1	VWC1	VWC1	VWC1		SS2 TRANSACTION COUNTER TOP
2313	HALLWAY	VP1	RWB3	VWC1	VWC1	VWC1	VWC1		
2314	SHARED MD OFFICE	CPT2	RWB1	P6	P6	P6	P6		
2315	NURSE MANAGER	CPT2	RWB1	P6	P6	P6	P6		
2316	JAN / MECH	VCT1	RWB1	P2	P2	P2	P2		
2317	HALLWAY	VP1	RWB3	VWC1	VWC1	VWC1	VWC1		
2319	STAFF TOILET	CT1	CT3	P6	P6	P6	P6		
2320	RECEPTION	VP1	RWB1	VWC1	VWC1	VWC1	VWC1		SS2 TRANSACTION COUNTER TOP
2321	PAT TOIL	CT1	CT3	CT4	P6	P6	CT4		
2322	PROCEDURE	VP1	RWB1	VWC8	P8	P8	VWC8		SS2 COUNTER TOP
2323	HALLWAY	VP1	RWB3	VWC1	VWC1	VWC1	VWC1		
2324	EXAM.	VP1	RWB1	P9	VWC8	VWC8	P9		SS2 COUNTER TOP
2325	EXAM.	VP1	RWB1	P9	VWC8	VWC8	P9		SS2 COUNTER TOP
2326	EXAM.	VP1	RWB1	P9	VWC8	VWC8	P9		SS2 COUNTER TOP
2401	OFFICE	CPT4	RWB1	P6	P6	P6	P6		
2402	EXAM.	VP2	RWB1	P8	P9	P8	P8		CASEWORK: LAM2, COUNTER TOP: LAM3
2403	EXAM.	VP2	RWB1	P8	P8	P8	P9		CASEWORK: LAM2, COUNTER TOP: LAM3
2404	EXAM.	VP2	RWB1	P8	P9	P8	P8		CASEWORK: LAM2, COUNTER TOP: LAM3
2405	SHARED OFFICE	CPT4	RWB1	P6	P6	P6	P6		
2406	HALLWAY	VP2	RWB3	P8	P8	P8	P8		
2407	PROCEDURE	VP2	RWB1	P8	P8	P8	P9		CASEWORK: LAM2, COUNTER TOP: LAM3
2408	PROCEDURE	VP2	RWB1	P8	P8	P8	P9		CASEWORK: LAM2, COUNTER TOP: LAM3
2409	STORAGE	VCT1	RWB1	P2	P2	P2	P2		
2410	PAT TOIL	CT7	CT8	P8	P8	CT6	P8		
2411	STAFF BREAK	VP2	RWB1	P8	P8	P8	P8		CASEWORK: LAM2, COUNTER TOP: LAM3
2412	STAFF TOIL	CT7	CT8	P2	P2	P2	P2		
2413	HALLWAY	VP2	RWB3	P8	P8	P8	P8		
2414	NURSE STATION	VP2	RWB1	P8	P8	P8	P8		CASEWORK: LAM2, COUNTER TOP: LAM3
2415	CLEAN / EQUIP. STORAGE	VCT1	RWB1	P2	P2	P2	P2		
2416	PROCEDURE	VP2	RWB1	P8	P8	P8	P9		CASEWORK: LAM2, COUNTER TOP: LAM3
2417	PROCEDURE	VP2	RWB1	P8	P8	P8	P9		CASEWORK: LAM2, COUNTER TOP: LAM3
2418	JAN	VCT1	RWB1	P2	P2	P2	P2		
2419	PAT TOIL	CT7	CT8	CT6	P8	P8	P8		
2420	HALLWAY	VP2	RWB3	P8	P8	P8	P8		
2421	OFFICE	CPT4	RWB1	P6	P6	P6	P6		
2422	EXAM.	VP2	RWB1	P8	P9	P8	P8		CASEWORK: LAM2, COUNTER TOP: LAM3
2423	EXAM.	VP2	RWB1	P8	P8	P8	P9		CASEWORK: LAM2, COUNTER TOP: LAM3
2424	EXAM.	VP2	RWB1	P8	P9	P8	P8		CASEWORK: LAM2, COUNTER TOP: LAM3
2425	RECEPTION	VP2	RWB1	P8	P8	P8	P8		CASEWORK: LAM2, WORK AREA COUNTER TOP: LAM3, TRANSACTION COUNTER TOP: SS3
2426	WAITING	CPT4	RWB1	P8	P8	VWC7	P8		
2427	CLOSET	VP2	RWB1	P8	P8	P8	P8		

ATTIC ROOM FINISH SCHEDULE

ROOM NO.	ROOM NAME	FLOOR FINISH	BASE FINISH	NORTH WALL	EAST WALL	SOUTH WALL	WEST WALL	CEILING FINISH	COMMENTS
3101	ATTIC		RWB1	P2	P2	P2	P2		
3102	NORTH STAIR		RWB1	P2	P2	P2	P2		

FIRST FLOOR ROOM FINISH SCHEDULE

ROOM NO.	ROOM NAME	FLOOR FINISH	BASE FINISH	NORTH WALL	EAST WALL	SOUTH WALL	WEST WALL	CEILING FINISH	COMMENTS
1101	SOUTH LOBBY	CT5	C79	P5	P5	P5	P5		GL1 AT WHEEL CHAIR ALCOVE
1102	SOUTH STAIR	CT5	C79	P5	P5	P5	P5		GL1 AT WHEEL CHAIR ALCOVE
1103	CORRIDOR	CT5	C79	VWC1	VWC1	VWC1	VWC1		
1104	VENDING	CT5	C79	VWC1	VWC1	VWC1	VWC1		
1105	CORRIDOR	CT5	C79	VWC1	VWC1	VWC1	VWC1		
1106	WAITING A	CT5	C79	VWC1	VWC1	VWC1	VWC1		
1107	WAITING B	CT5	C79	VWC1	VWC1	VWC1	VWC1		Q1 COUNTER TOP FOR REFRESHMENT STATION
1108	MEN'S TOILET	CT1	CT3	P7	P7	CT4	P7		
1109	WOMEN'S TOILET	CT1	CT3	P7	P7	CT4	P7		
1111	CORRIDOR	VP1	RWB3	P2	P2	P2	P2		
1112	CORRIDOR	VP1	RWB3	P2	P2	P2	P2		
1113	IT	VCT1	RWB1	P2	P2	P2	P2		
1115.000000	CORRIDOR	VP1	RWB3	P2	P2	P2	P2		
1117	JAN	VCT1	RWB1	P2	P2	P2	P2		
1118	TRASH	VCT1	RWB1	P2	P2	P2	P2		
1120	ELEC	VCT1	RWB1	P2	P2	P2	P2		
1121	NORTH LOBBY	VP1	RWB3	P9	P9	P9	P9		
1122	NORTH STAIR	VP1	RWB3	P9	P9	P9	P9		
1123	RECEIVING	VCT1	RWB1	P2	P2	P2	P2		
1124	SPRINKLER	VCT1	RWB1	P2	P2	P2	P2		
1125	MECHANICAL / PUMPS	VCT1	RWB1	P2	P2	P2	P2		
1201	RECEPTION / REGISTRATION	CT5	NA	NA	NA	VWC5	NA		GLD-ART GLASS DIVIDERS. Q1 COUNTER TOP
1202	INTERVIEW	CPT1	RWB2	P6	P6	P6			
1203	COPY / WORK AREA	CT5	C79	VWC5	VWC5	VWC5	VWC5		
1204	OFFICE	CPT1	RWB2	P7	P7	P7	P7		
1205	REGISTRATION	CPT1	RWB2	P7	P7	P7	P7		
1206	STAFF TOILET	CT1	CT3	P5	P5	P5	P5		
1207	MULTIPURPOSE / STAFF BREAK	VP1	RWB1	P6	P6	P6	P6		
1301.000000	CORRIDOR	VP1	RWB1	P7	P7	P7	P7		
1302.000000	CONFERENCE	CPT1	RWB2	P6	P6	P6	P6		
1303.000000	DRESSING	VP1	RWB1	P7	P7	P7	P7		
1304.000000	TOILET	CT1	CT3	CT4	P7	P7	P7		
1305.000000	TOILET	CT1	CT3	CT4	P7	P7	P7		
1306.000000	CORRIDOR	VP1	RWB1	P7	P7	P7	P7		
1307.000000	CORRIDOR	VP1	RWB1	P7	P7	P7	P7		
1308.000000	CORRIDOR	VP1	RWB1	P7	P7	P7	P7		
1309.000000	NURSE STATION	VP1	RWB1	P7	P7	P7	P7		
1310.000000	PROCEDURE	VP1	RWB1	P7	P7	P7	P7		
1311.000000	TESTING/PHLEB	VP1	RWB1	P7	P7	P7	P7		
1312.000000	PROCEDURE	VP1	RWB1	P7	P7	P7	P7		
1313.000000	AUDIO	VP1	RWB1	P7	P7	P7	P7		
1314.000000	MANAGER OFFICE	CPT1	RWB2	P7	P7	P7	P7		
1315.000000	SUPPLIES	VP1	RWB1	P7	P7	P7	P7		
1316.000000	EXAM	VP1	RWB1	P7	P7	P7	P7		
1317.000000	EXAM	VP1	RWB1	P7	P7	P7	P7		
1318.000000	EXAM	VP1	RWB1	P7	P7	P7	P7		
1401	CT SCAN	LVT1	RWB2	P6	P6	P6	P6		SS2 COUNTER TOP
1402	X-RAY	LVT1	RWB2	P6	P6	P6	P6		SS2 COUNTER TOP
1403	SHARED CONTROL	VP1	RWB1	P7	P7	P7	P7		SS2 COUNTER TOP
1404.000000	MRI	LVT1	RWB2	P6	P6	P6	P6		SS2 COUNTER TOP
1405	EQUIP ROOM	VCT1	RWB1	P6	P6	P6	P6		
1406	PATIENT TOILET	CT1	CT3	P7	P7	P7	CT4		
1407	WOMEN'S SUB-WAIT	CPT1	RWB2	P6	P6	P6	P6		
1408	CHANGE	CPT1	RWB2	P6	P6	P6	P6		
1409	MEN'S SUB-WAIT	CPT1	RWB2	P6	P6	P6	P6		
1410	CHANGE	CPT1	RWB2	P6	P6	P6	P6		
1411	HALLWAY	VP1	RWB1	VWC2	VWC2	VWC2	VWC2		
1412	HALLWAY	VP1	RWB1	VWC2	VWC2	VWC2	VWC2		
1413	ULTRASOUND	LVT1	RWB2	P6	P6	P6	P6		SS2 COUNTER TOP
1414	PATIENT TOILET	CT1	CT3	P7	CT4	P7	P7		
1415	RADIOLOGY READING	VP1	RWB1	P6	P6	P6	P6		SS2 COUNTER TOP
1416.000000	STORAGE	VP1	RWB1	P7	P7	P7	P7		
1417.000000	CLEAN LINEN	VP1	RWB1	P2	P2	P2	P2		
1501	EXAM	VP1	RWB1	P6	P6	P6	P6		SS2 COUNTER TOP
1502	EXAM	VP1	RWB1	VWC8	P6	P6	VWC8		SS2 COUNTER TOP
1503	EXAM	VP1	RWB1	VWC8	P6	P6	VWC8		SS2 COUNTER TOP
1504	EXAM	VP1	RWB1	VWC8	P6	P6	VWC8		SS2 COUNTER TOP
1505	EXAM	VP1	RWB1	VWC8	P6	P6	VWC8		SS2 COUNTER TOP
1506	HALLWAY	VP1	RWB3	VWC2	VWC2	VWC2	VWC2		SS1 COUNTER TOP
1507	EXAM	VP1	RWB1	P6	P6	VWC8	VWC8		SS2 COUNTER TOP
1508	EXAM	VP1	RWB1	P6	P6	VWC8	VWC8		SS2 COUNTER TOP
1509	EXAM	VP1	RWB1	P6	P6	VWC8	VWC8		SS2 COUNTER TOP
1510	POC	VP1	RWB1	P6	P6	P6	P6		SS2 COUNTER TOP
1511	HALLWAY	VP1	RWB3	VWC2	VWC2	VWC2	VWC2		
1512	NURSE STATION	VP1	RWB3	VWC2	VWC2	VWC2	VWC2		
1513	HALLWAY	VP1	RWB3	VWC2	VWC2	VWC2	VWC2		
1514	DOCTOR'S OFFICE	CPT1	RWB2	P2	P2	P2	P2		
1515	DOCTOR'S OFFICE	CPT1	RWB2	P2	P2	P2	P2		
1516	NURSE PRACTITIONER	CPT1	RWB2	P2	P2	P2	P2		
1517	PATIENT TOILET	CT1	CT3	P5	P5	CT4	P5		
1518	STAFF BREAK	VP1	RWB1	P7	P7	P7	P7		
1519	STORAGE	VCT1	RWB1	P2	P2	P2	P2		
1520	CLEAN HOLDING	VP1	RWB1	P2	P2	P2	P2		
1521	HALLWAY	VP1	RWB1	VWC2	VWC2	VWC2	VWC2		
1522	EQUIPMENT ALCOVE	VP1	RWB1	VWC2	VWC2	VWC2	VWC2		
1523	STAFF TOILET	CT1	CT3	P7	P7	P7	P7		
1524	SOILED UTILITY	VCT1	RWB1	P2	P2	P2	P2		

TOILET AND BATH ACCESSORIES

TBA-01	SOAP DISPENSER		OF/CI
TBA-02	RECESSED PAPER TOWEL DISPENSER AND WASTE RECEPTACLE	BOBRICK 4369	CF/CI
TBA-03	PAPER TOWEL DISPENSER		OF/CI
TBA-04	COAT HOOK	BOBRICK B-671	CF/CI
TBA-05	COAT HOOKS	SATCO 4161 STAINLESS STEEL	CF/CI
TBA-06	BABY CHANGING STATION	KOALA BEAR UNITS-KB310-SSRE	CF/CI
TBA-07	GRAB BAR (REFER TO ELEVATIONS FOR LENGTHS)	BOBRICK	CF/CI
TBA-08	MIRROR	BOBRICK 2436	CF/CI
TBA-09	TOILET PAPER DISPENSER	BOBRICK	CF/CI
TBA-10	SANITARY NAPKIN DISPOSAL	BOBRICK 4353	CF/CI
TBA-11	TOILET SEAT DISPENSER	BOBRICK 4221	CF/CI
TBA-12	PAPER TOWEL DISPENSER	BOBRICK B-262	CF/CI
TBA-13	TOILET PAPER DISPENSER		CF/CI
TBA-14	PASS THRU (REFER TO ELEVATION)	BOBRICK B-505	CF/CI
TBA-15	PAPER TOWEL DISPENSER		CF/CI
TBA-16	NOT USED		
TBA-17	NOT USED		
TBA-18	SHARPS		OF/CI

TOILET AND BATH ACCESSORIES CONTINUED

TBA-19	3-GLOVE DISPENSER	OF/CI
TBA-20	NOT USED	
TBA-21	NOT USED	
TBA-22	SHARPS/1 GLOVE DISPENSER	OF/CI

Stantec
224 South Michigan Avenue, Suit 1400
Chicago, IL 60604
Tel. 312.554.1400
www.stantec.com

Copyright Reserved

The Contractor shall verify and be responsible for all dimensions. DO NOT scale the drawing - any errors or omissions shall be reported to Stantec without delay.
The Copyrights to all designs and drawings are the property of Stantec. Reproduction or use for any purpose other than that authorized by Stantec is forbidden.

Consultants

Legend

Notes

Revision	By	Appd.	YY.MM.DD
ISSUED FOR ADDENDUM NO. 2	BD	DB	2022.06.10
ISSUED FOR ADDENDUM NO. 1	BD	DB	2022.06.03

Issued	By	Appd.	YY.MM.DD
ISSUED FOR BID	BD	DB	2022.05.20
ISSUED FOR 90% REVIEW	BD	DB	2022.05.06
ISSUED FOR OWNER REVIEW	OD	DF	2018.03.22

File Name:

Dwn.	Chkd.	Dsgn.	YY.MM.DD

Permit-Seal

Client/Project

Community Foundation of Northwest Indiana,Inc.

Munster Immediate Care
Munster, IN 46321

Title

ROOM FINISH SCHEDULES AND TOILET AND BATH ACCESSORIES SCHEDULE

Project No.	Scale	
222701635	N.T.S.	
Drawing No.	Sheet	Revision
A-604	of	0

X:\222\26\Projects\222701635\1. Documentation\CAD_Sheet\016356_604.dwg
Wednesday, June 29, 2022 8:58:56 AM, Matthew Hampton

ORIGINAL SHEET - ARCH E1