PLATE 1 — PLAN-PROFILE C. P. C. & R. E. STANDARD
KEUFFEL & ESSER CO. NEW YORK

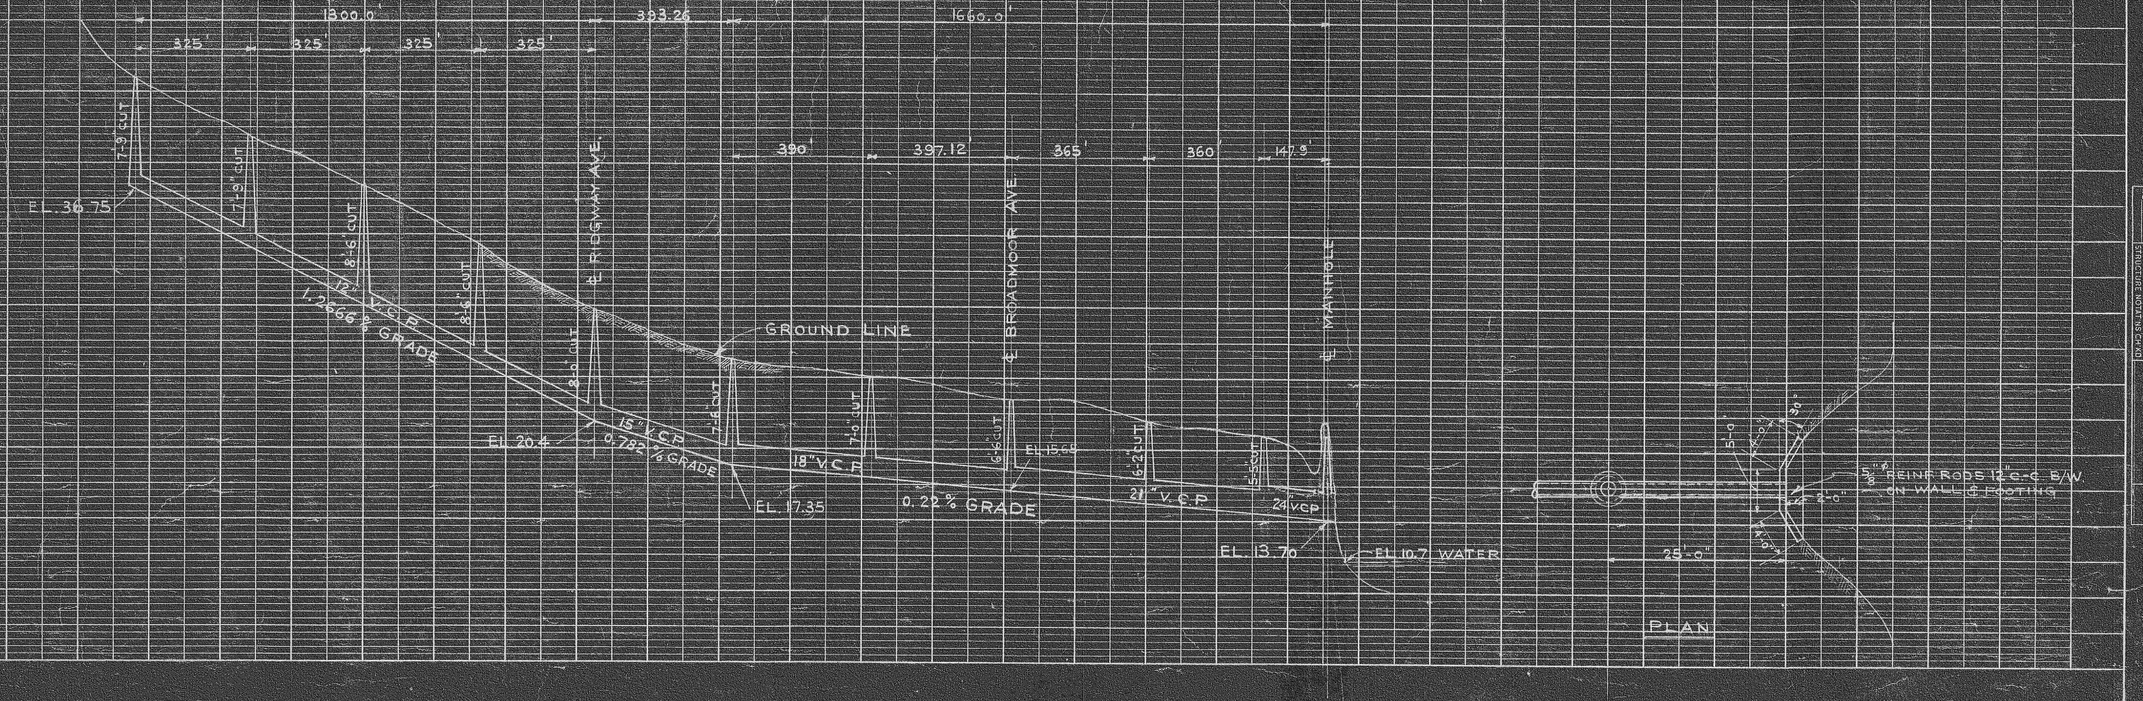

PROFILE
SURVEYED
PLOTTED
GRADES CHECKED
STRUCTURE QUANTITIES CHKD.
NOTE BOOK
NO.
BY
DATE

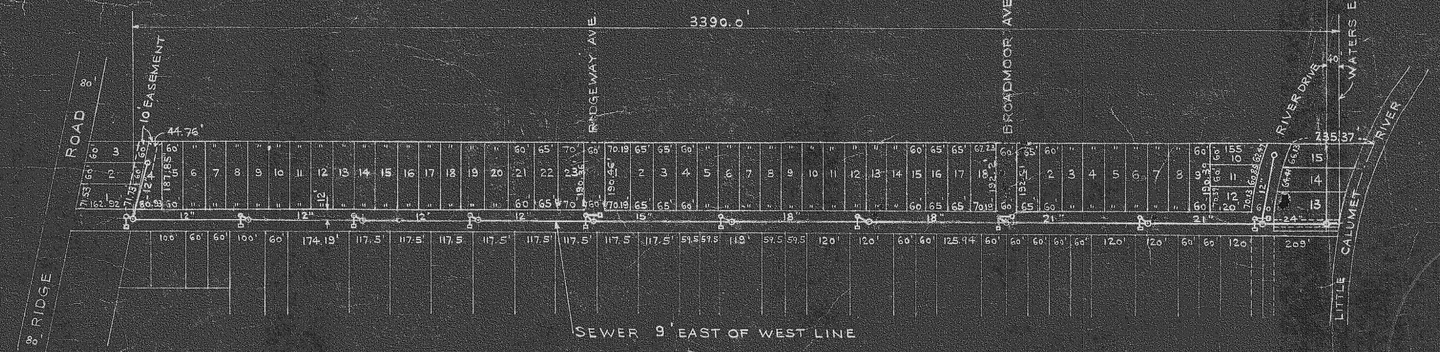

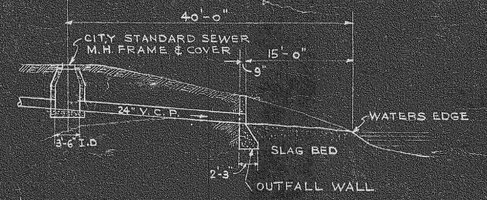

DETAIL OF CLEANOUT MANHOLE AND SEWER OUTFALL WALL

SCALE 1" = 10'-0"

Rev 2/25/55

PLAN AND PROFILE OF COMBINATION SEWER ON GREENWOOD AVE. FROM RIDGE ROAD TO LITTLE CALUMET RIVER.

4-184

REV. 2-25-55

PLAN
NO.
NOTE BOOK
SURVEYED
PLOTTED
GRADES CHECKED
ST. OF WAY CHECKED
BY
DATE

41

18B

PLATE 1 - PLAN-PROFILE & DETAILS STANDARD
KUFFEL & CASTER CO. NEW YORK

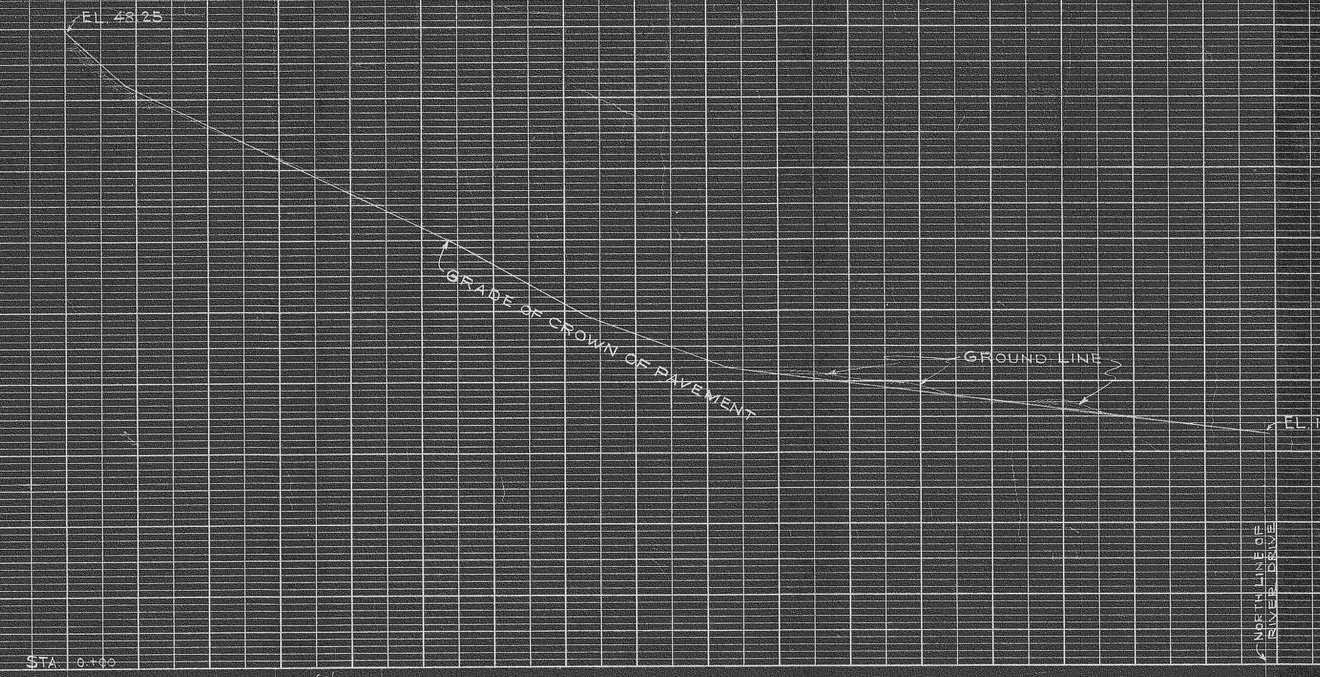

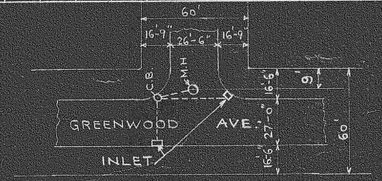

DETAIL OF PAVEMENT
AT STREET INTERSECTIONS.

29'-0" PAVEMENT WEST ON BROADMOOR & RIVER DRIVE

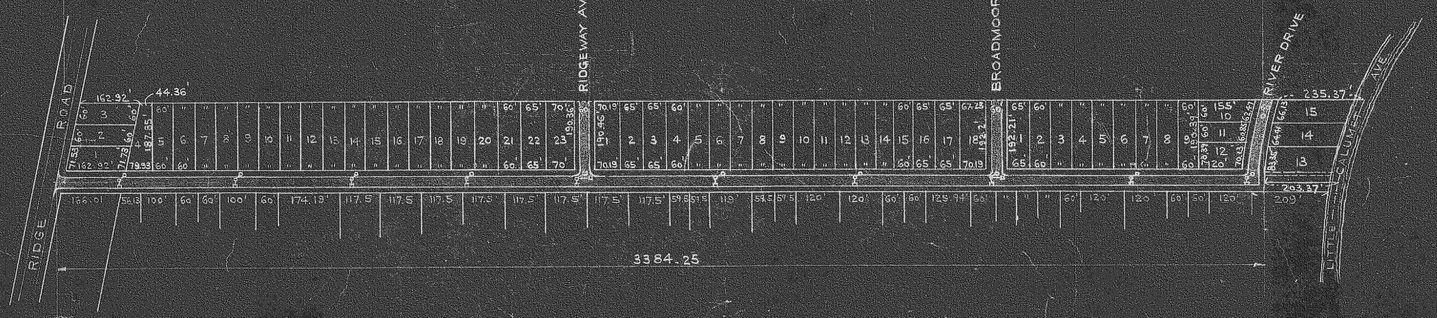

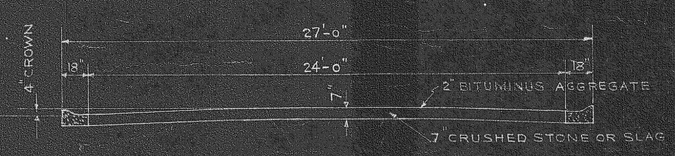

CROSS SECTION OF PAVEMENT

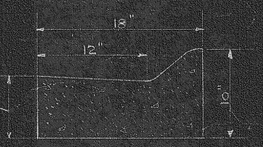

CONCRETE CURB DETAIL

PROFILE
SURVEYED
PLOTTED
GRADES CHECKED
B.M.'S NOTED
STRUCTURE NOTATIONS CHKD
NOTE BOOK
NO.
BY
DATE

PLAN
SURVEYED
PLOTTED
ALIGNMENT CHECKED
R.T. OF WAY CHECKED
NOTE BOOK
NO.
BY
DATE

PLAN AND PROFILE OF GREENWOOD AVE. PAVEMENT IN GREENWOOD ADDITION MUNSTER, LAKE COUNTY, IND.

A 253

REV. 2-25-55

41

PLATE 1—PLAN-PROFILE O. P. R. R. E. STANDARD
KEUFFEL & ESSER CO., NEW YORK

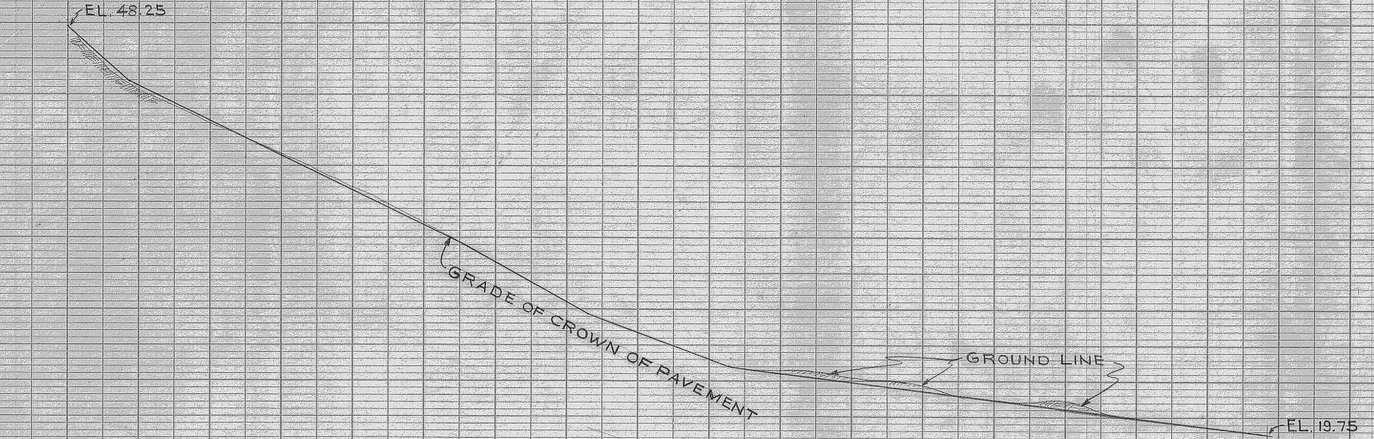

STA. 0+00

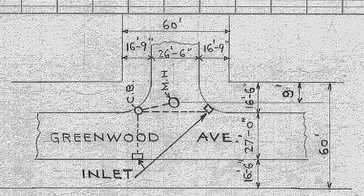

DETAIL OF PAVEMENT
AT STREET INTERSECTIONS
29'-0" PAVEMENT WEST ON BROADMOOR & RIVER DRIVE

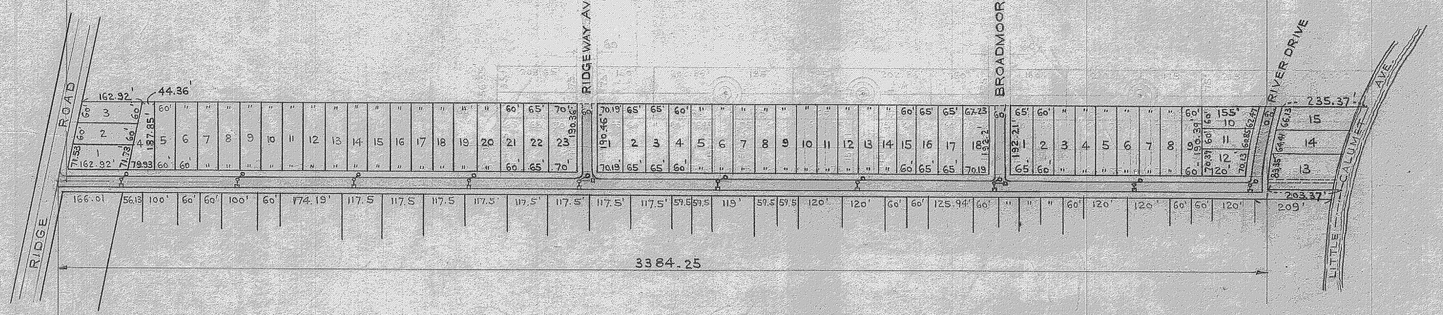

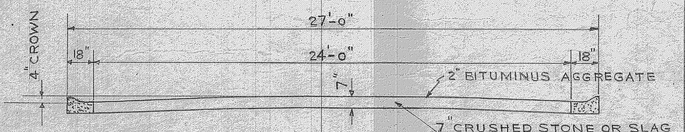

CROSS SECTION OF PAVEMENT

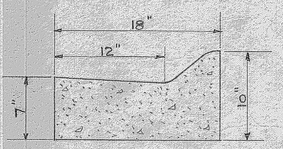

CONCRETE CURB DETAIL

PROFILE
SURVEYED
PLOTTED
GRADES CHECKED
R. MS. NOTED
STRUCTURE POINTS DRAWN
NOTE BOOK
NO.
BY
DATE

PLAN
SURVEYED
PLOTTED
ALIGNMENT CHECKED
RT. OF WAY CHECKED
BY
DATE

PLAN AND PROFILE OF GREENWOOD AVE. PAVEMENT IN GREENWOOD ADDITION MUNSTER, LAKE COUNTY, IND.

A 253

REV. 2-25-55

4

PLATE I - PLAN - PROFILE O.F.E.A.S.E. STANDARD
KEUFFEL & ESSER CO. NEW YORK

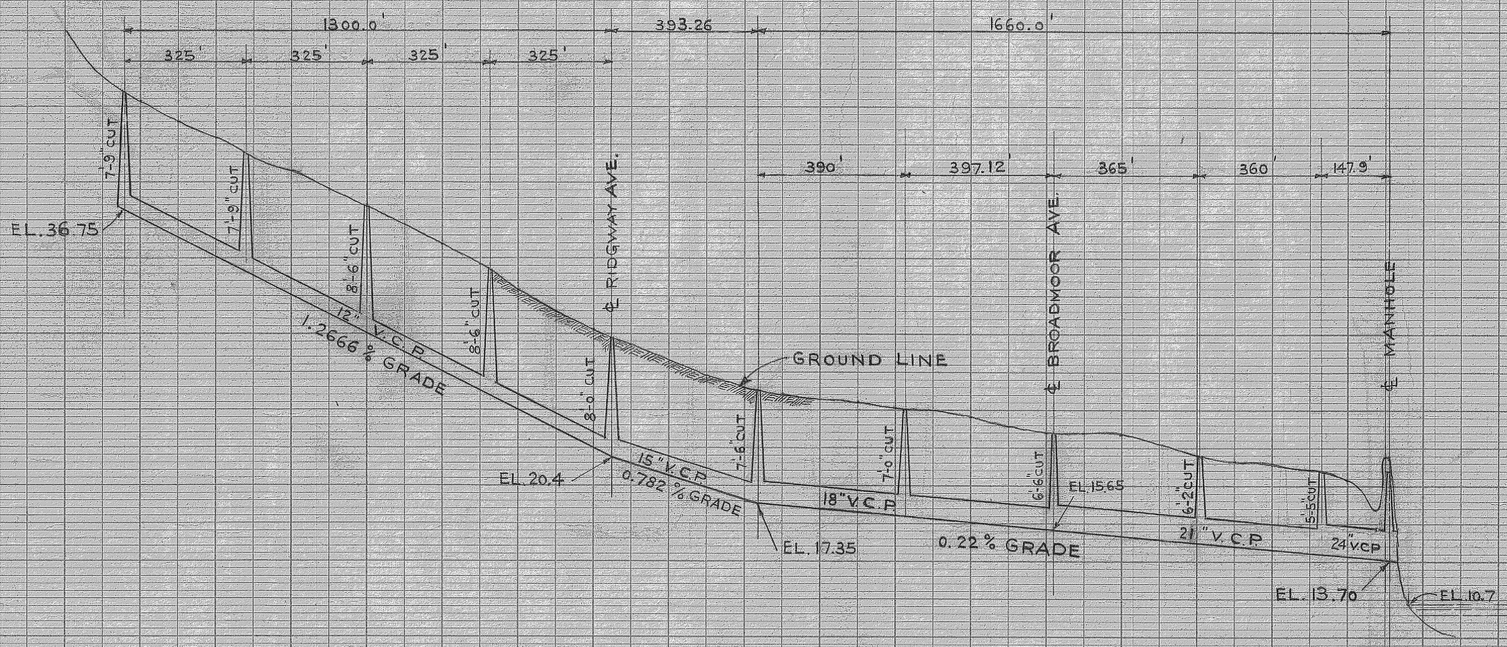

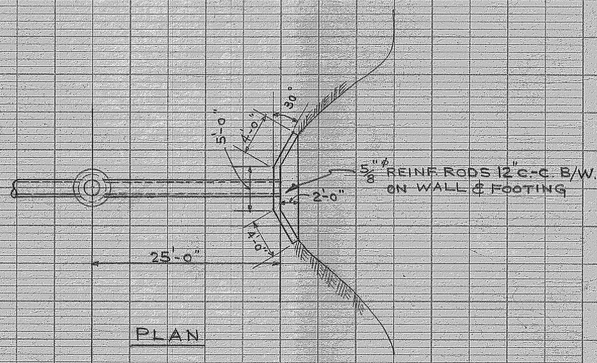

PLAN

PROFILE

SURVEYED	BY
NOTE BOOK	PLOTTED
CHECKED	PROFILE CHECKED
R.W. OF WAY	R.W. OF WAY CHECKED
NO.	BY
	DATE
STRUCTURE NOTATIONS OMMD	

N.

HORIZONTAL SCALE 1" = 200'-0"
VERTICAL " 1" = 5'-0"

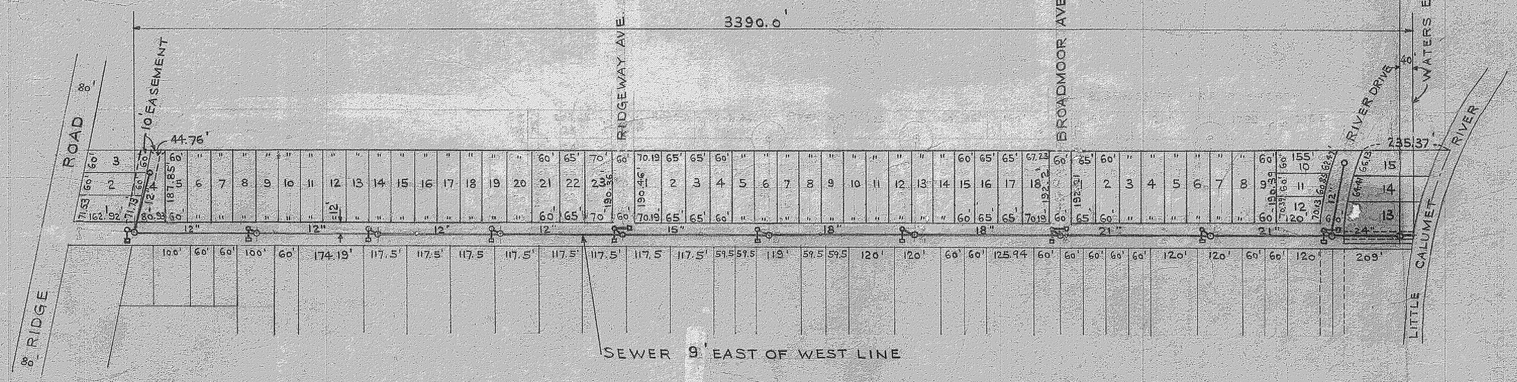

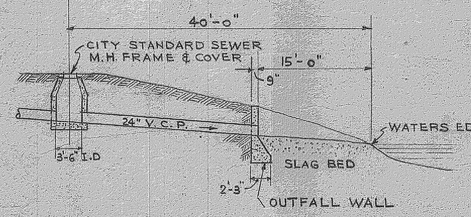

DETAIL OF CLEANOUT MANHOLE
AND SEWER OUTFALL WALL

SCALE 1" = 10'-0"

PLAN AND PROFILE
OF
COMBINATION SEWER ON GREENWOOD AVE.
FROM RIDGE ROAD TO LITTLE CALUMET RIVER.

41

A-134

REV. 2-25-55

18-B