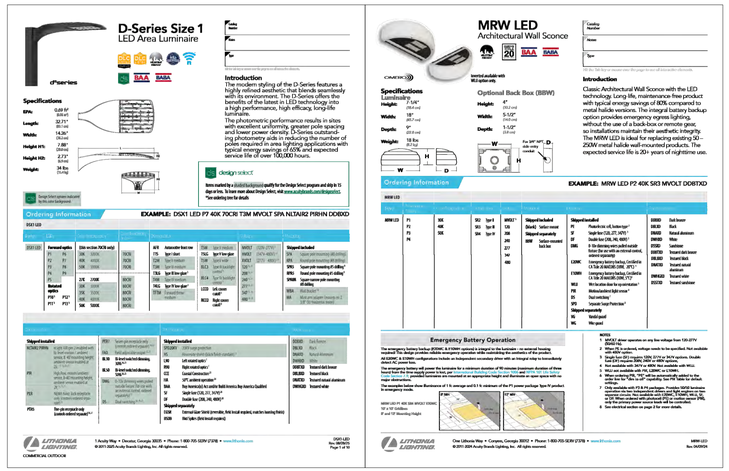

GENERAL NOTES:

1. ELECTRICAL SERVICE TO ALL SITE LIGHT POLES SHALL BE UNDERGROUND.

2. FLASHING LIGHT SHALL NOT BE PERMITTED.

3. ALL FIXTURES SHALL BE LOCATED, SHIELDED AND AIMED AT THE GROUND AREA TO BE SECURED.

4. ALL FIXTURES SHALL BE MOUNTED AS INDICATED BUT NOT TO EXCEED 20' ABOVE THE ADJACENT GRADE.

Luminaire Schedule

Symbol	Tag	MANUFACTURER	LLF	Description	WATTAGE
⌓	J2	LITHONIA LIGHTING	0.900	MRW LED P2 SR4 30K MVOLT DBLXD	29 W
□	G2C	LITHONIA LIGHTING	0.900	DSX1 LED P5 50K T3M MVOLT HS DBLXD - WALL MOUNT	138 W
▭	P1	LITHONIA LIGHTING	0.900	DSX1 LED P5 30K T3M MVOLT DBLXD - POLE MOUNT	138 W
▭	P2	LITHONIA LIGHTING	0.900	DSX1 LED P5 30K TM3 MVOLT HS DBLXD - POLE MOUNT	138 W

Calculation Summary

Label	Avg	Max	Min	Avg/Min
PARKING ZONE	4.3	6.2	1.0	4.3 / 1
SOUTH DRIVEWAY ZONE	4.1	6.7	1.5	2.7 / 1
EAST DRIVEWAY ZONE	2.3	3.8	1.0	2.3 / 1

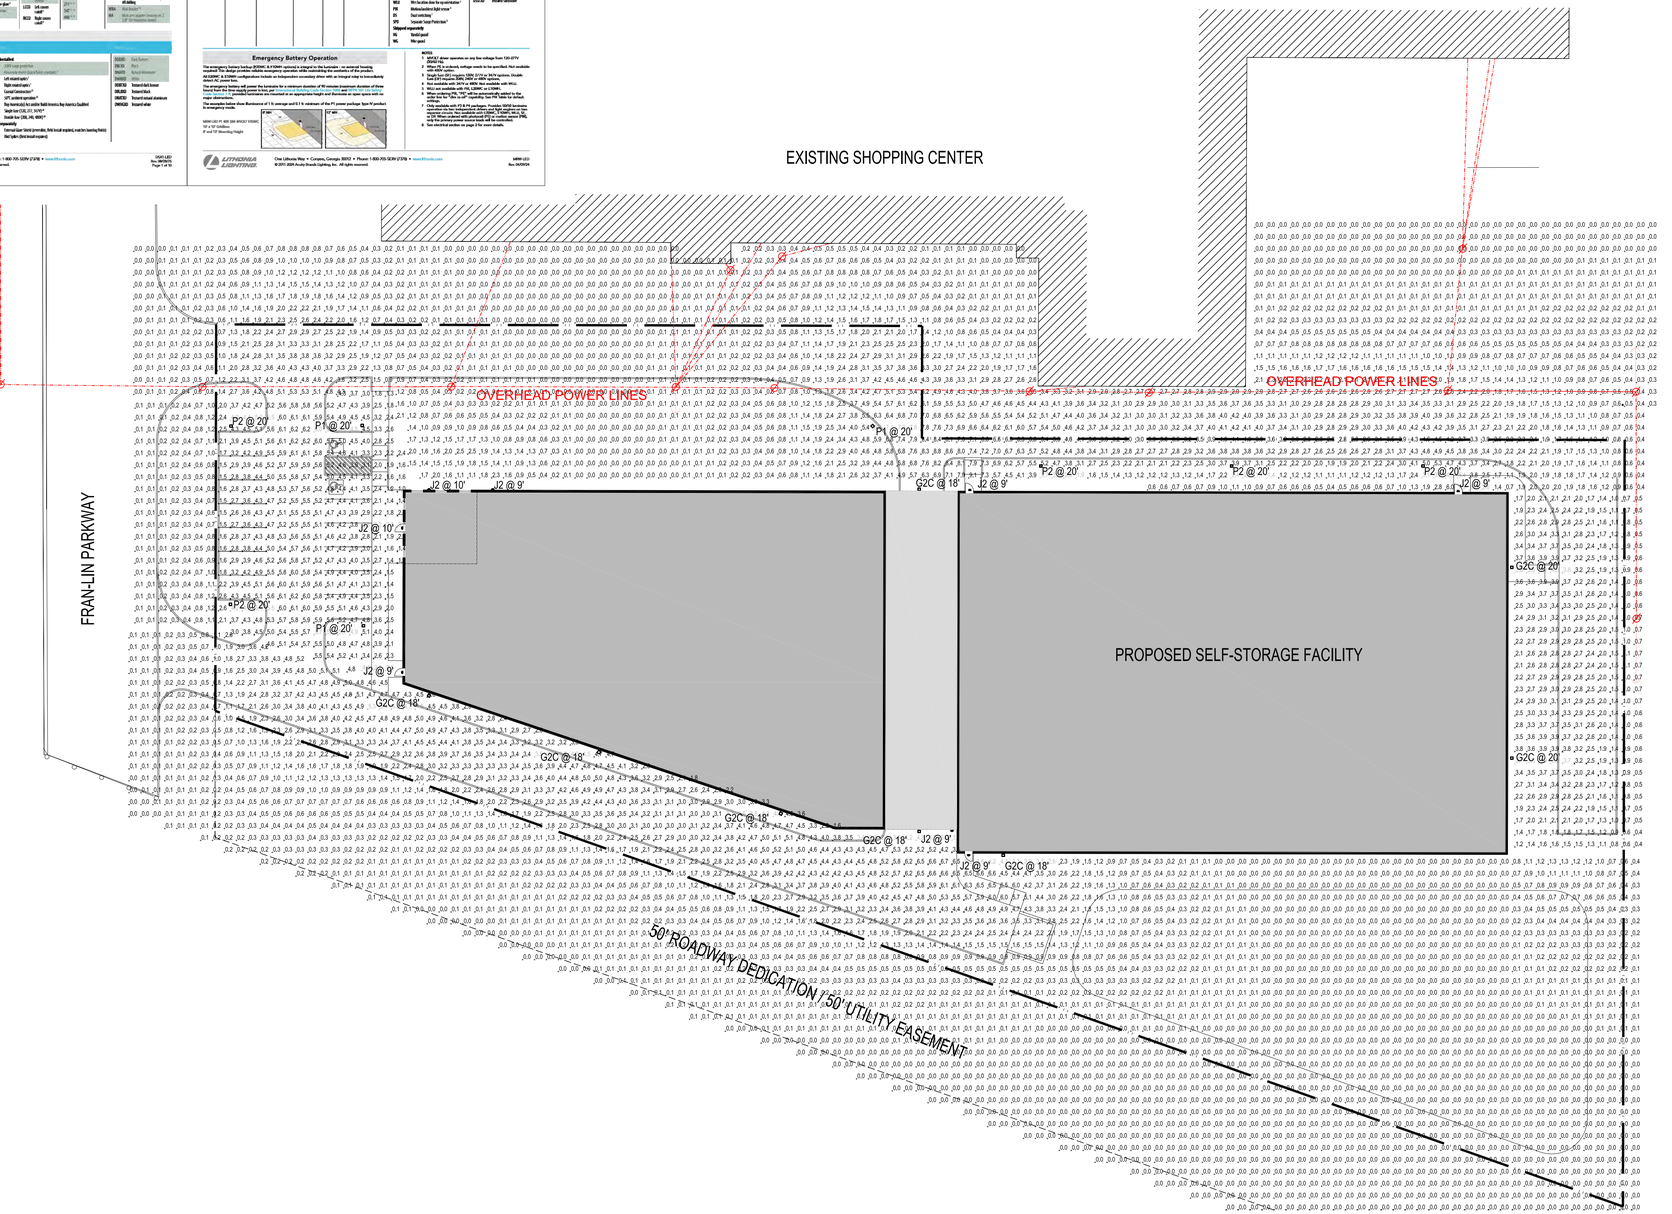

N

1 SITE PLAN
1"=30'-0"

0 15' 30' 60'
SCALE: 1" = 30'

Jared Ducote ARCHITECT
www.ducotedesign.com

SELF STORAGE FACILITY

W 45TH STREET AT FINLIN PKWY
MUNSTER, IN 46321

PHOTOMETRIC SITE PLAN

GHK DEVELOPMENTS, INC. NEW ORLEANS

09/15/2025

SE-0.1