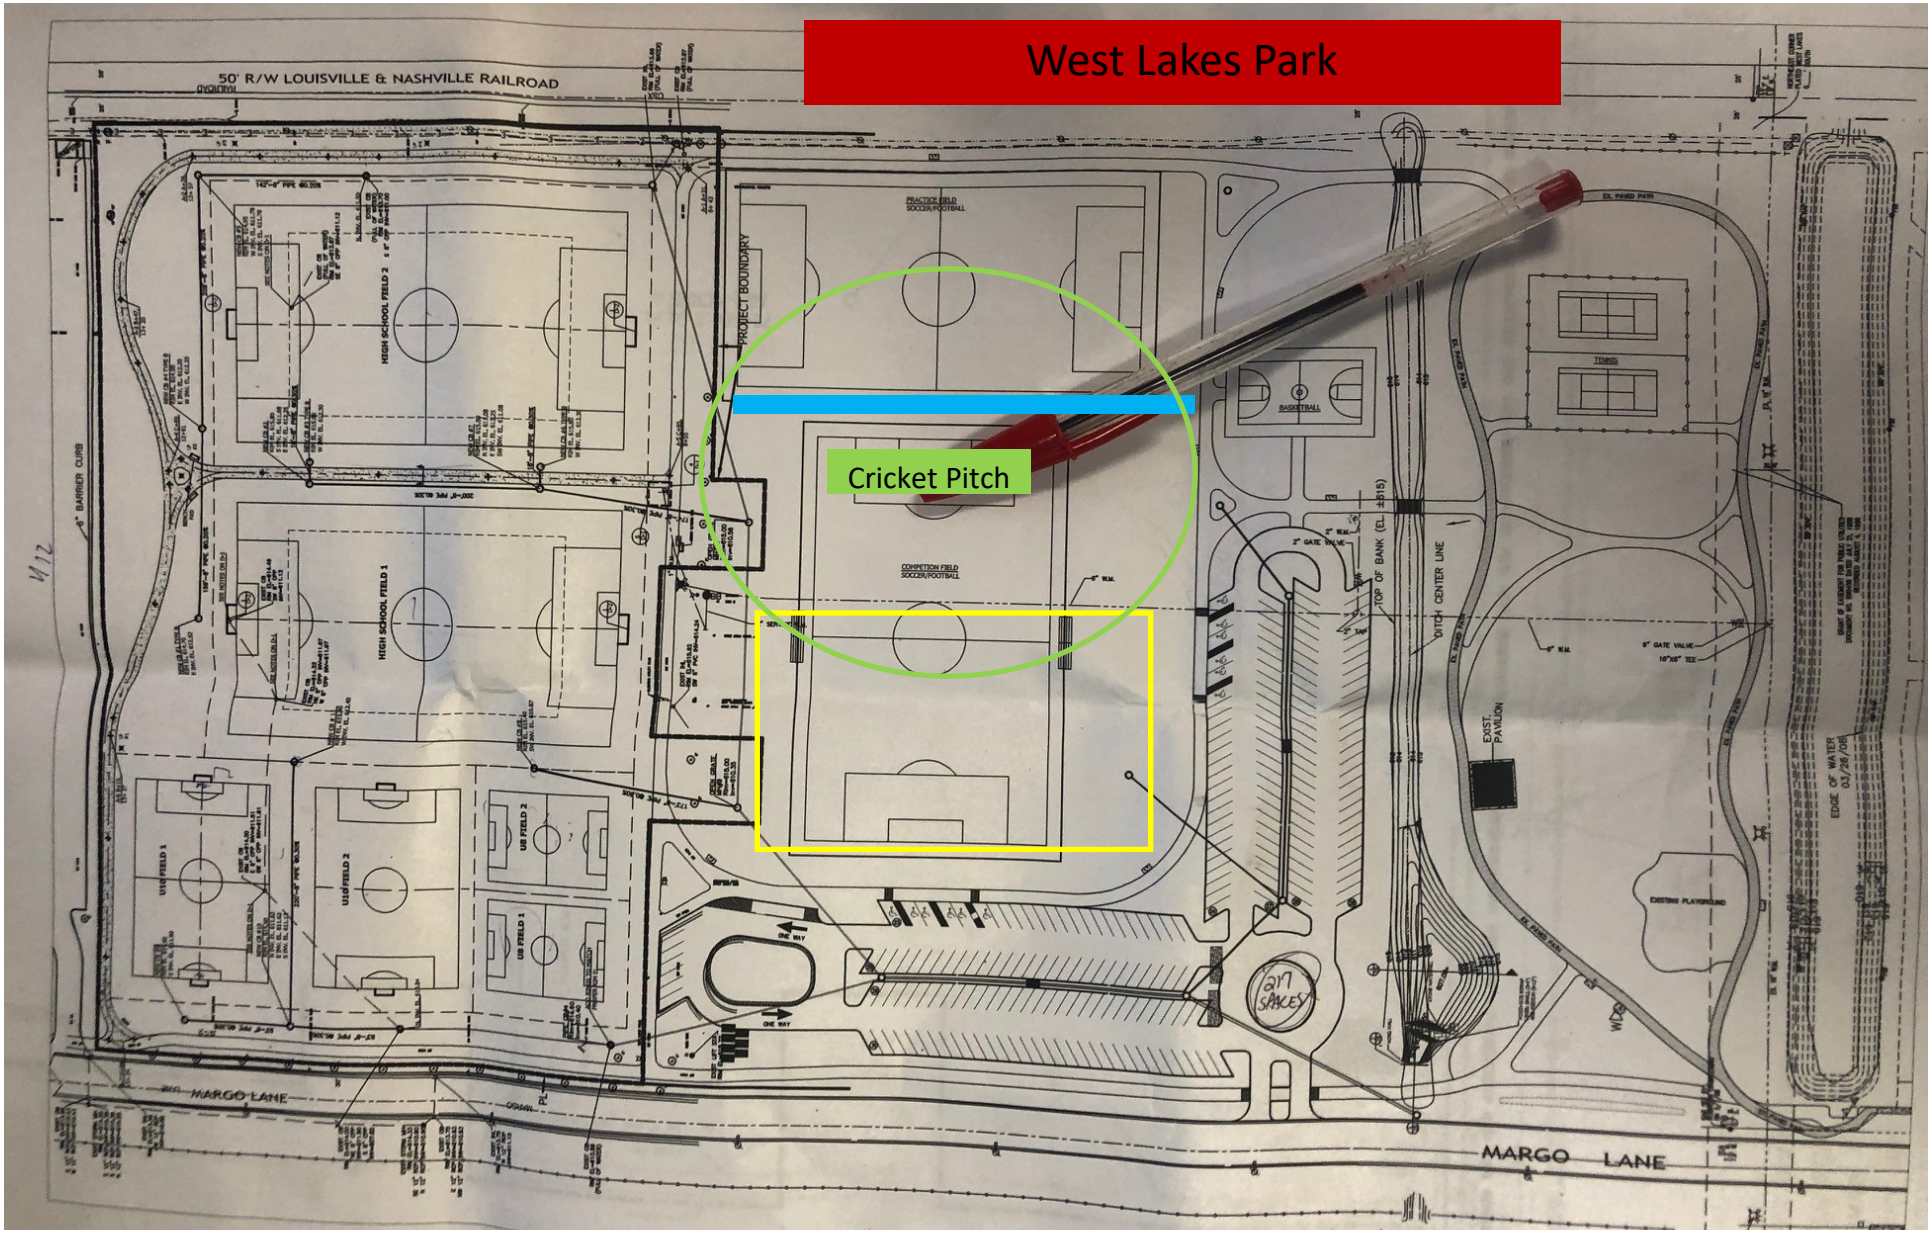

N

= Drainage swale

Cricket field is approx. 450' diameter

Pitch would be artificial turf 74' x 12'

Not to scale