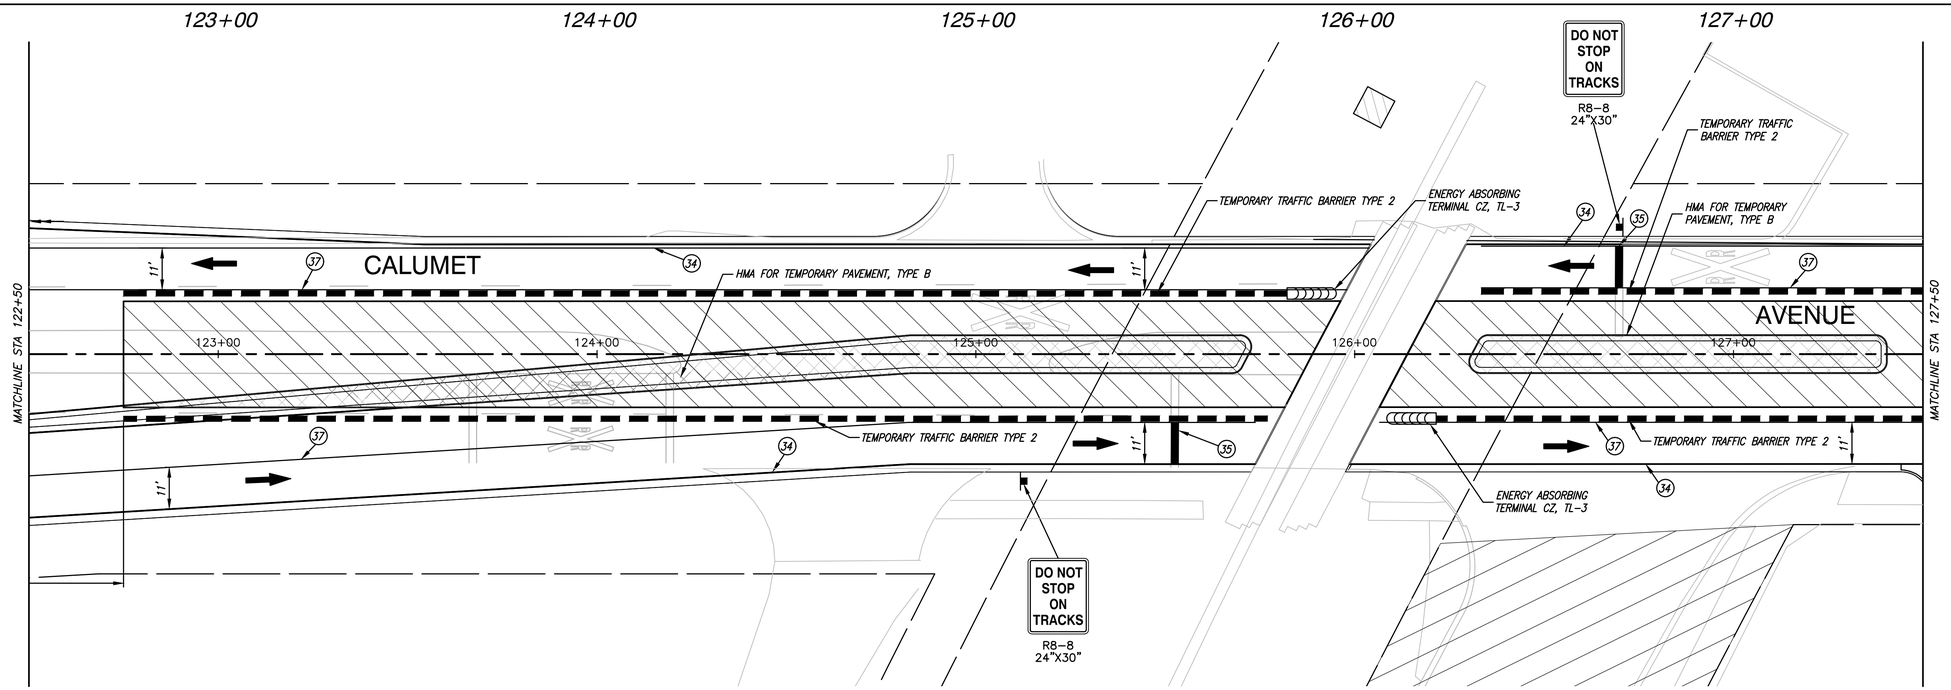

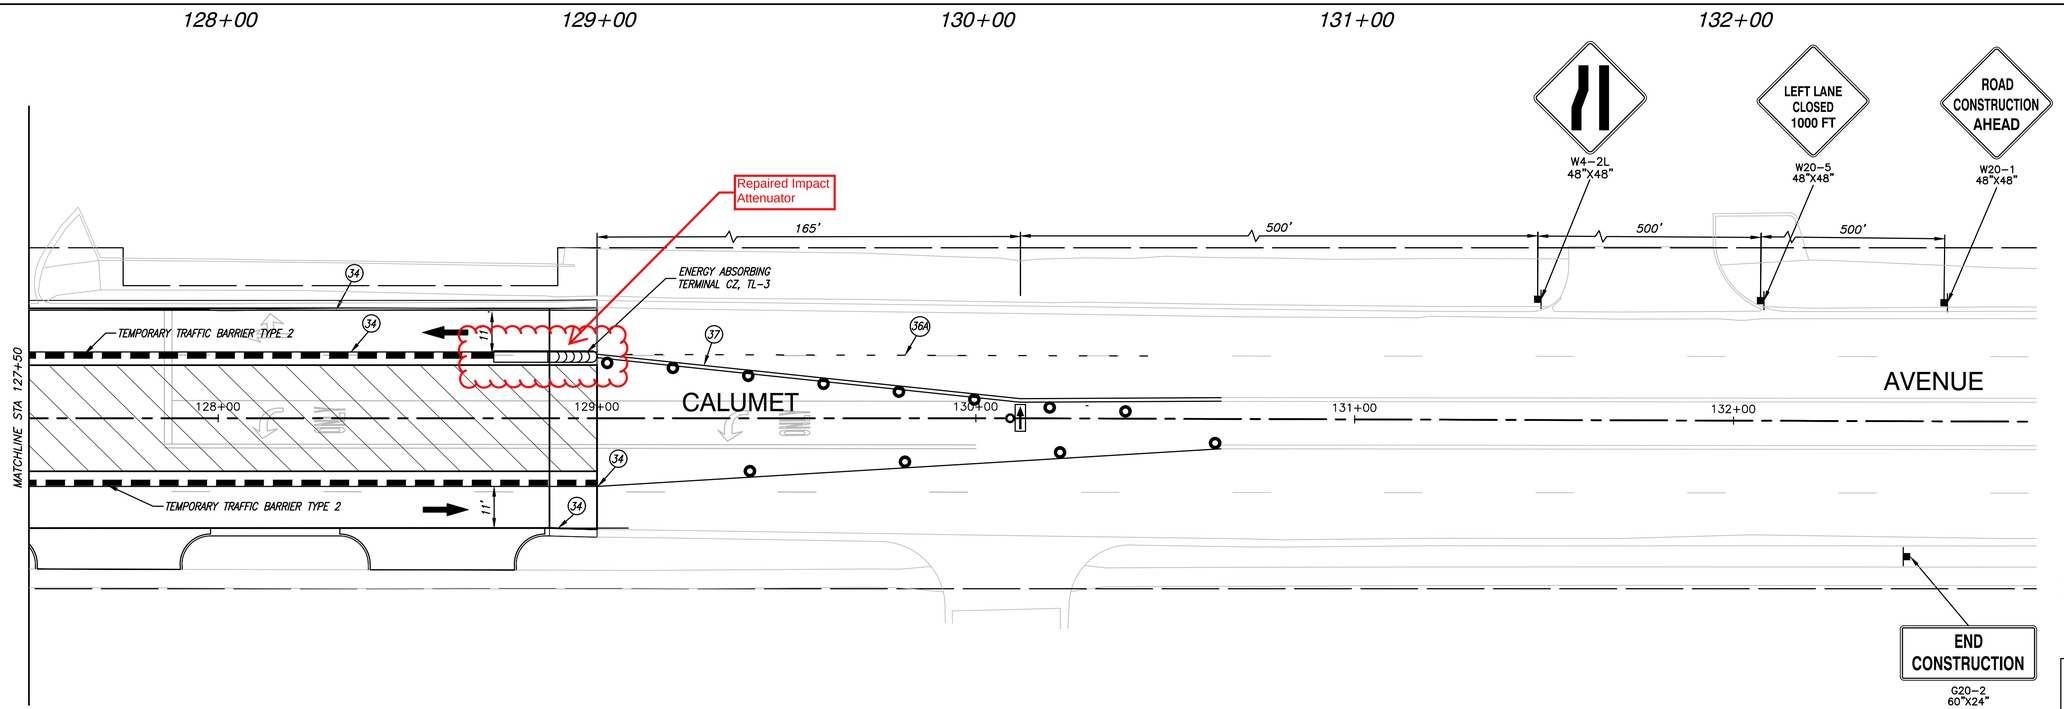

LEGEND

34	4" SOLID WHITE PAINT TEMPORARY PAVEMENT MARKINGS
34A	6" SOLID WHITE PAINT TEMPORARY PAVEMENT MARKINGS
35	24" SOLID WHITE PAINT TEMPORARY PAVEMENT MARKINGS
36	4" BROKEN WHITE PAINT (2' LINE, 6' SPACE) TEMPORARY PAVEMENT MARKINGS
36A	6" BROKEN WHITE PAINT (2' LINE, 6' SPACE) TEMPORARY PAVEMENT MARKINGS
37	4" SOLID DOUBLE YELLOW PAINT (11" C/C) TEMPORARY PAVEMENT MARKINGS
38	4" BROKEN WHITE PAINT (10' LINE, 30' SPACE) TEMPORARY PAVEMENT MARKINGS
	PAVEMENT MESSAGE MARKING, PAINT LANE INDICATION ARROW
ONLY	PAVEMENT MESSAGE MARKING, PAINT WORD (ONLY)
	WORK ZONE
	TRAFFIC FLOW
	TYPE I OR II BARRICADE OR DRUM WITH STEADY BURNING LIGHT (70' C-C)
	VERTICAL PANEL WITH STEADY BURNING LIGHT (50' C-C)
	TYPE III BARRICADE WITH STEADY BURNING LIGHT
	TEMPORARY TRAFFIC SIGN
	FLASHING ARROW SIGN

NOTE:
1. ALL SIDE STREET SIGNING SHALL BE ACCORDING TO "TRAFFIC CONTROL AND PROTECTION FOR PART VI OF MUTCD."
2. IN ORDER TO MAINTAIN ACCESS TO ALL PROPERTY COMPACT AGG NO. 53, TEMP FOR DRIVEWAYS HAS BEEN PROVIDED
3. STORM SEWER LATERALS SHALL BE TEMPORARILY PLUGGED TO THE SATISFACTION OF THE RESIDENT ENGINEEER. THIS WORK IS INCIDENTAL TO THE PIPE, TYPE SPECIFIED, CIRCULAR, DIA PAY ITEM.

DATE:	REVISION:
5/23/19	ADDED SHEET

Robinson ENGINEERING

08315-TCON-03A - CALUMET NORTH

JOSEPH M. NORDMAN REGISTERED NO. PE 9600384 STATE OF INDIANA PROFESSIONAL ENGINEER

RECOMMENDED FOR APPROVAL Joseph M. Nordman 5/23/19
DESIGN ENGINEER DATE

DESIGNED: JB DRAWN: RG
CHECKED: JMN CHECKED: AG

INDIANA
DEPARTMENT OF TRANSPORTATION

MAINTENANCE OF TRAFFIC - STAGE 3C
CALUMET AVENUE - LINE "PR-B"

HORIZONTAL SCALE	ROAD FILE
1"=20'	N/A
VERTICAL SCALE	DESIGNATION
NONE	0710056
SURVEY BOOK	SHEETS
N/A	22-5 of 360
CONTRACT	PROJECT
B-36229	0710056

LAST SAVED BY: RGONDEK ON 5/21/19
PLOTTED BY: RICHARD GONDEK ON 5/21/19