




|                                                         |                             |    |      |
|---------------------------------------------------------|-----------------------------|----|------|
| PROFILE<br><br>NOTE BOOK<br><br>NO. _____<br>DATE _____ | SURVEYED                    | BY | DATE |
|                                                         | PLOTTED                     |    |      |
|                                                         | GRADES CHECKED              |    |      |
|                                                         | B. M.'S NOTED               |    |      |
|                                                         | STRUCTURE NOTATIONS CHECKED |    |      |

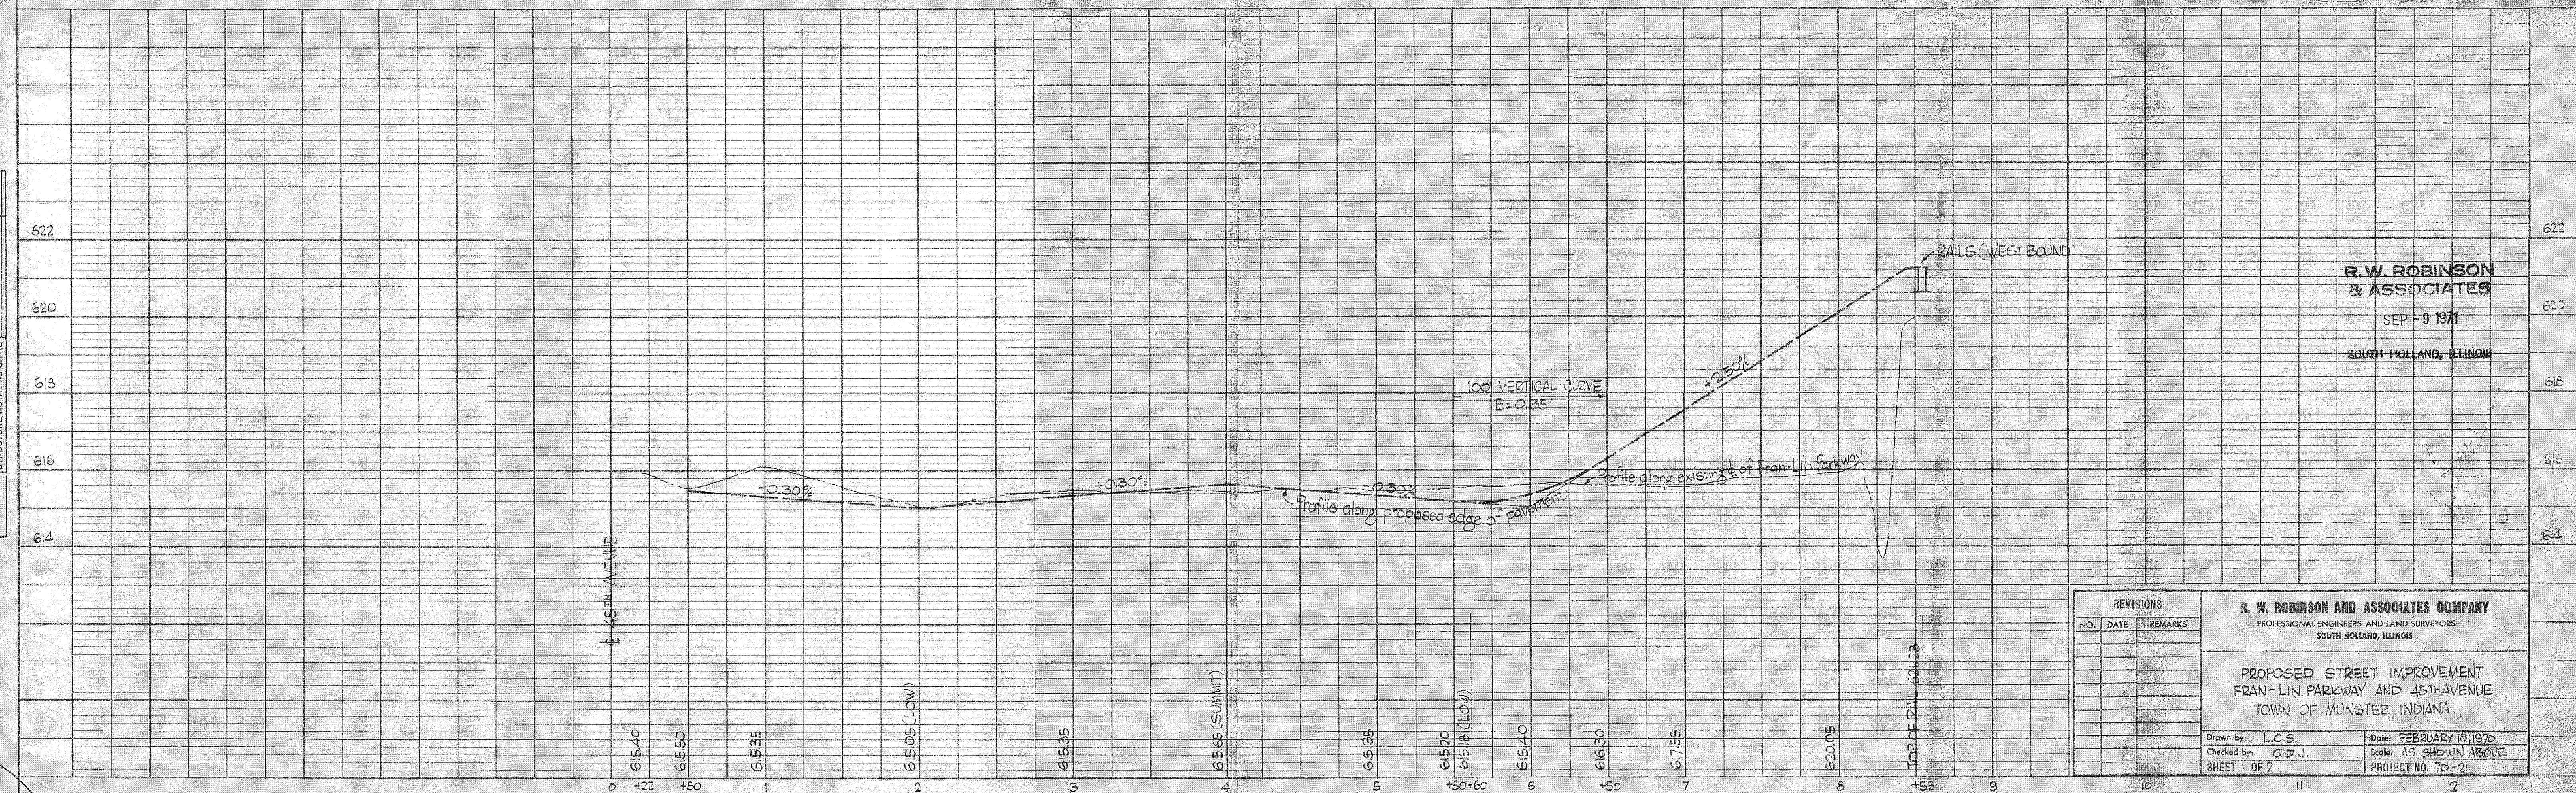

#403





|           |                 |    |      |
|-----------|-----------------|----|------|
| PROFILE   |                 |    |      |
| NO.       |                 |    |      |
| NOTE BOOK |                 |    |      |
|           | SURVEYED        |    |      |
|           | PLOTTED         |    |      |
|           | GRADES CHECKED  |    |      |
|           | B. M.'S NOTED   |    |      |
|           | STRUCTURE NOTED |    |      |
|           |                 | BY | DATE |

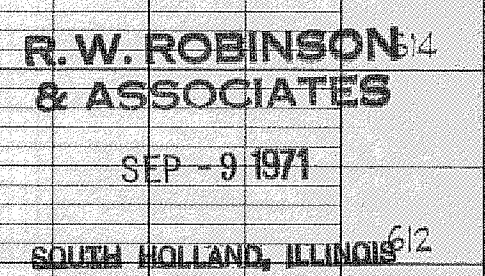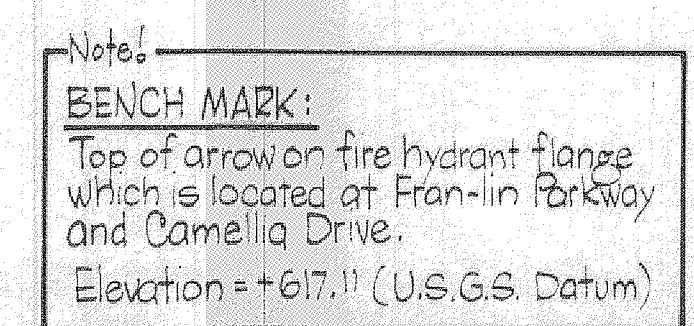

|                                            |  |  |   |                                                                    |
|--------------------------------------------|--|--|---|--------------------------------------------------------------------|
| <b>REVISIONS</b><br>NO.    DATE    REMARKS |  |  | <b>R. W. ROBINSON AND ASSOCIATES COMPANY</b><br>PROFESSIONAL ENGINEERS AND LAND SURVEYORS<br>SOUTH HOLLAND, ILLINOIS |                                                                    |
|                                            |  |  | PROPOSED STREET IMPROVEMENT<br>FRAN - LIN PARKWAY AND 45TH AVENUE<br>TOWN OF MUNSTER, INDIANA                        |                                                                    |
|                                            |  |  |   |                                                                    |
|                                            |  |  |   |                                                                    |
|                                            |  |  |   |                                                                    |
|                                            |  |  | Drawn by: L.C.S.<br>Checked by: C.D.J.<br>SHEET 2 OF 2                                                               | Date: APRIL 22, 1970<br>Scale: AS SHOWN ABOVE<br>PROJECT NO. 70-21 |





|                |                      |          |            |
|----------------|----------------------|----------|------------|
| <b>PROFILE</b> | SURVEYED _____       | BY _____ | DATE _____ |
|                | PLOTTED _____        |          |            |
| NOTE BOOK      | GRADES CHECKED _____ |          |            |
| No.            | B.W.'S NOTED _____   |          |            |
|                | WORKING GUIDE _____  |          |            |

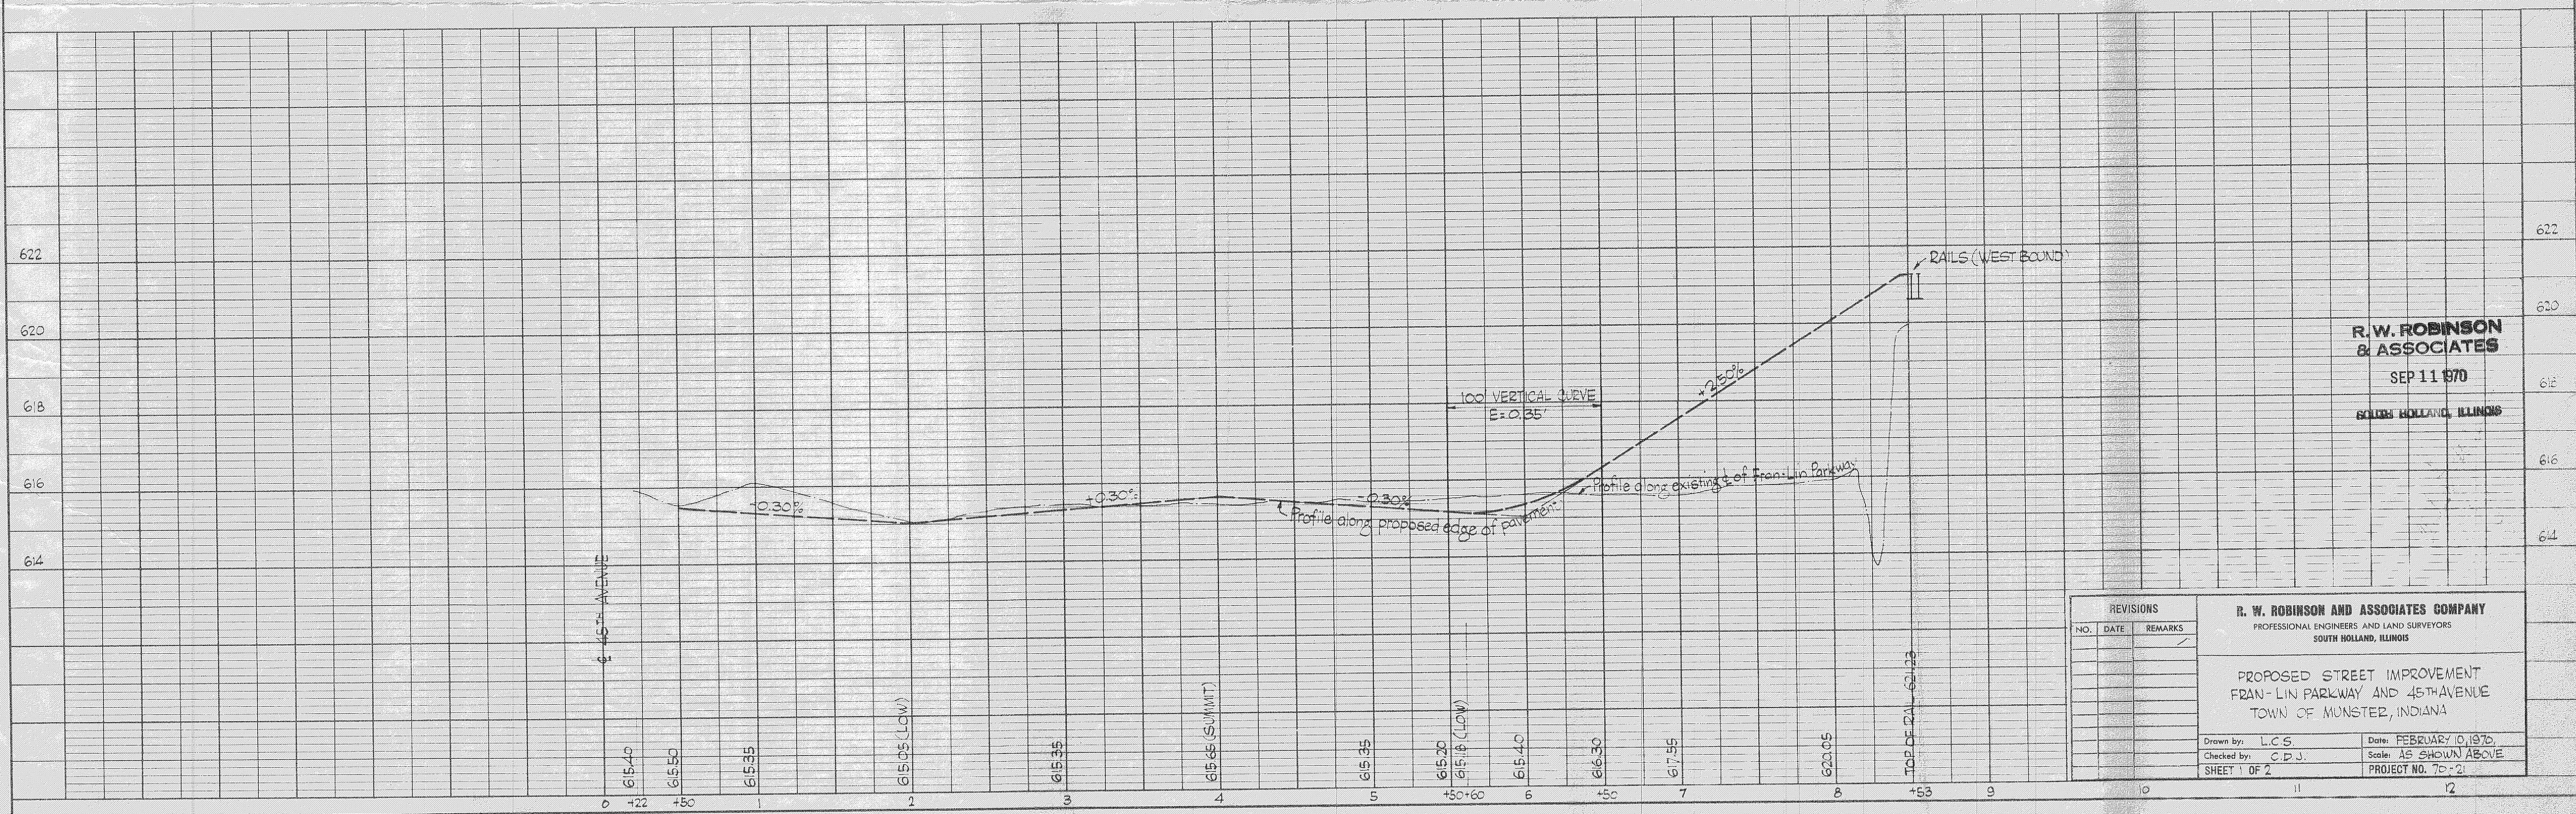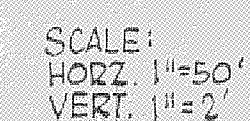



|         |                                            |    |      |
|---------|--------------------------------------------|----|------|
| PROFILE | SURVEYED                                   | BY | DATE |
|         | PLOTTED<br>GRADES CHECKED<br>B. M.'S NOTED |    |      |

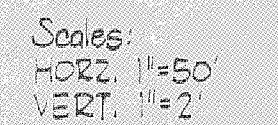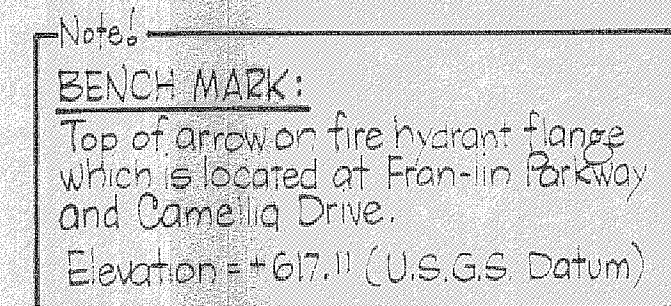

**R. W. ROBINSON  
& ASSOCIATES**  
SEP 11 1970  
SOUTH HOLLAND, ILLINOIS

|                                                |  |  |   |  |
|------------------------------------------------|--|--|---|--|
| <b>REVISIONS</b><br>NO.      DATE      REMARKS |  |  | <b>R. W. ROBINSON AND ASSOCIATES COMPANY</b><br>PROFESSIONAL ENGINEERS AND LAND SURVEYORS<br>SOUTH HOLLAND, ILLINOIS |  |
|                                                |  |  | PROPOSED STREET IMPROVEMENT<br>FRAN-LIN PARKWAY AND 45TH AVENUE<br>TOWN OF MUNSTER, INDIANA                          |  |
|                                                |  |  | Drawn by: L.C.S.      Date: APRIL 22, 1970                                                                           |  |
|                                                |  |  | Checked by: C.D.J.      Scale: AS SHOWN ABOVE                                                                        |  |
|                                                |  |  | SHEET 2 OF 2      PROJECT NO. 70-21                                                                                  |  |