



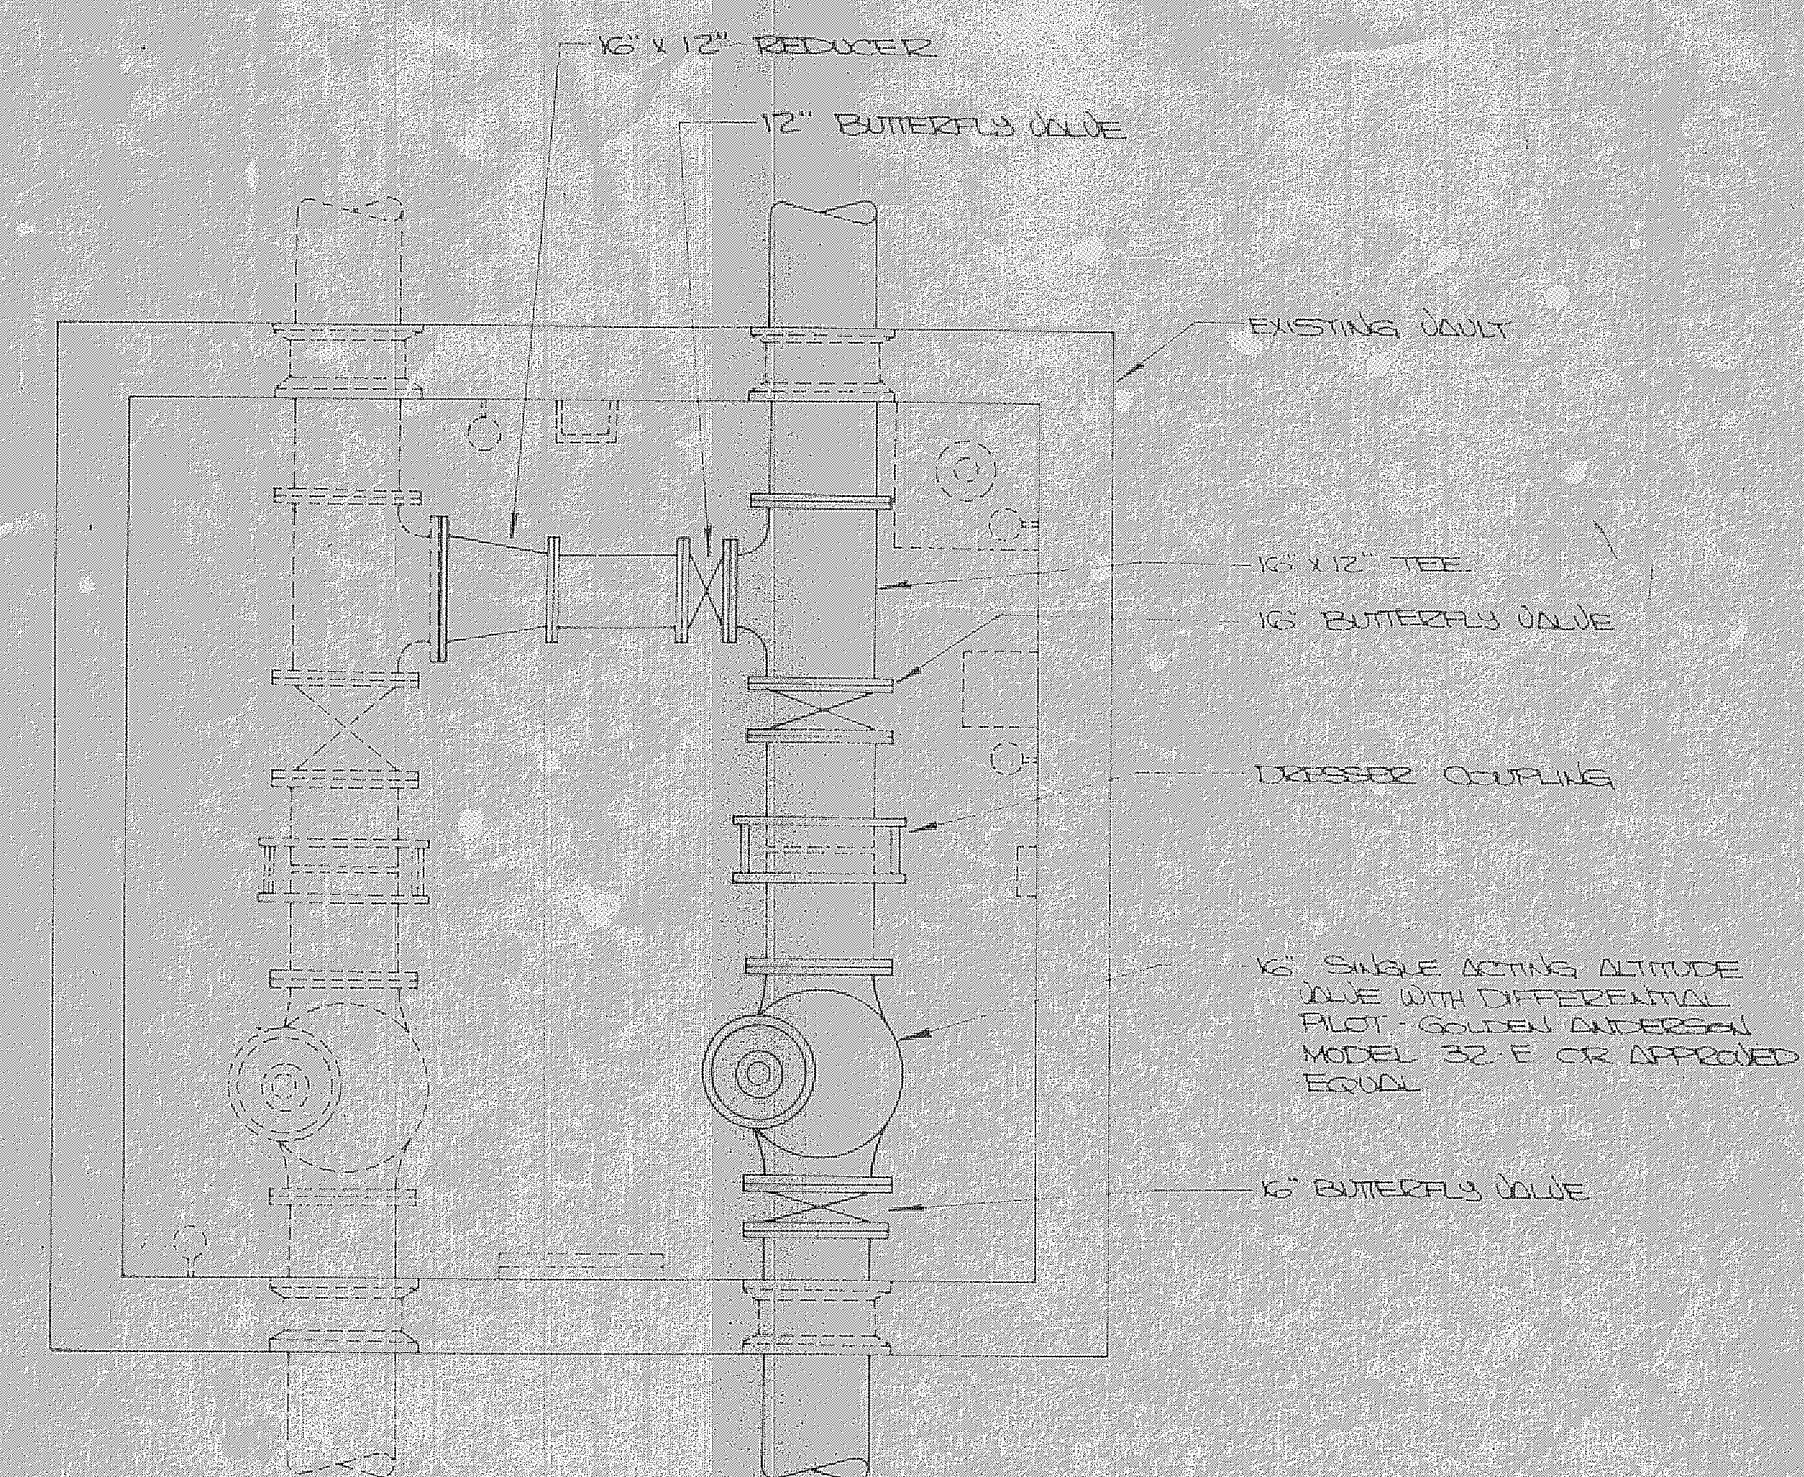

ALTITUDE VALVE VALVE

NO SCALE

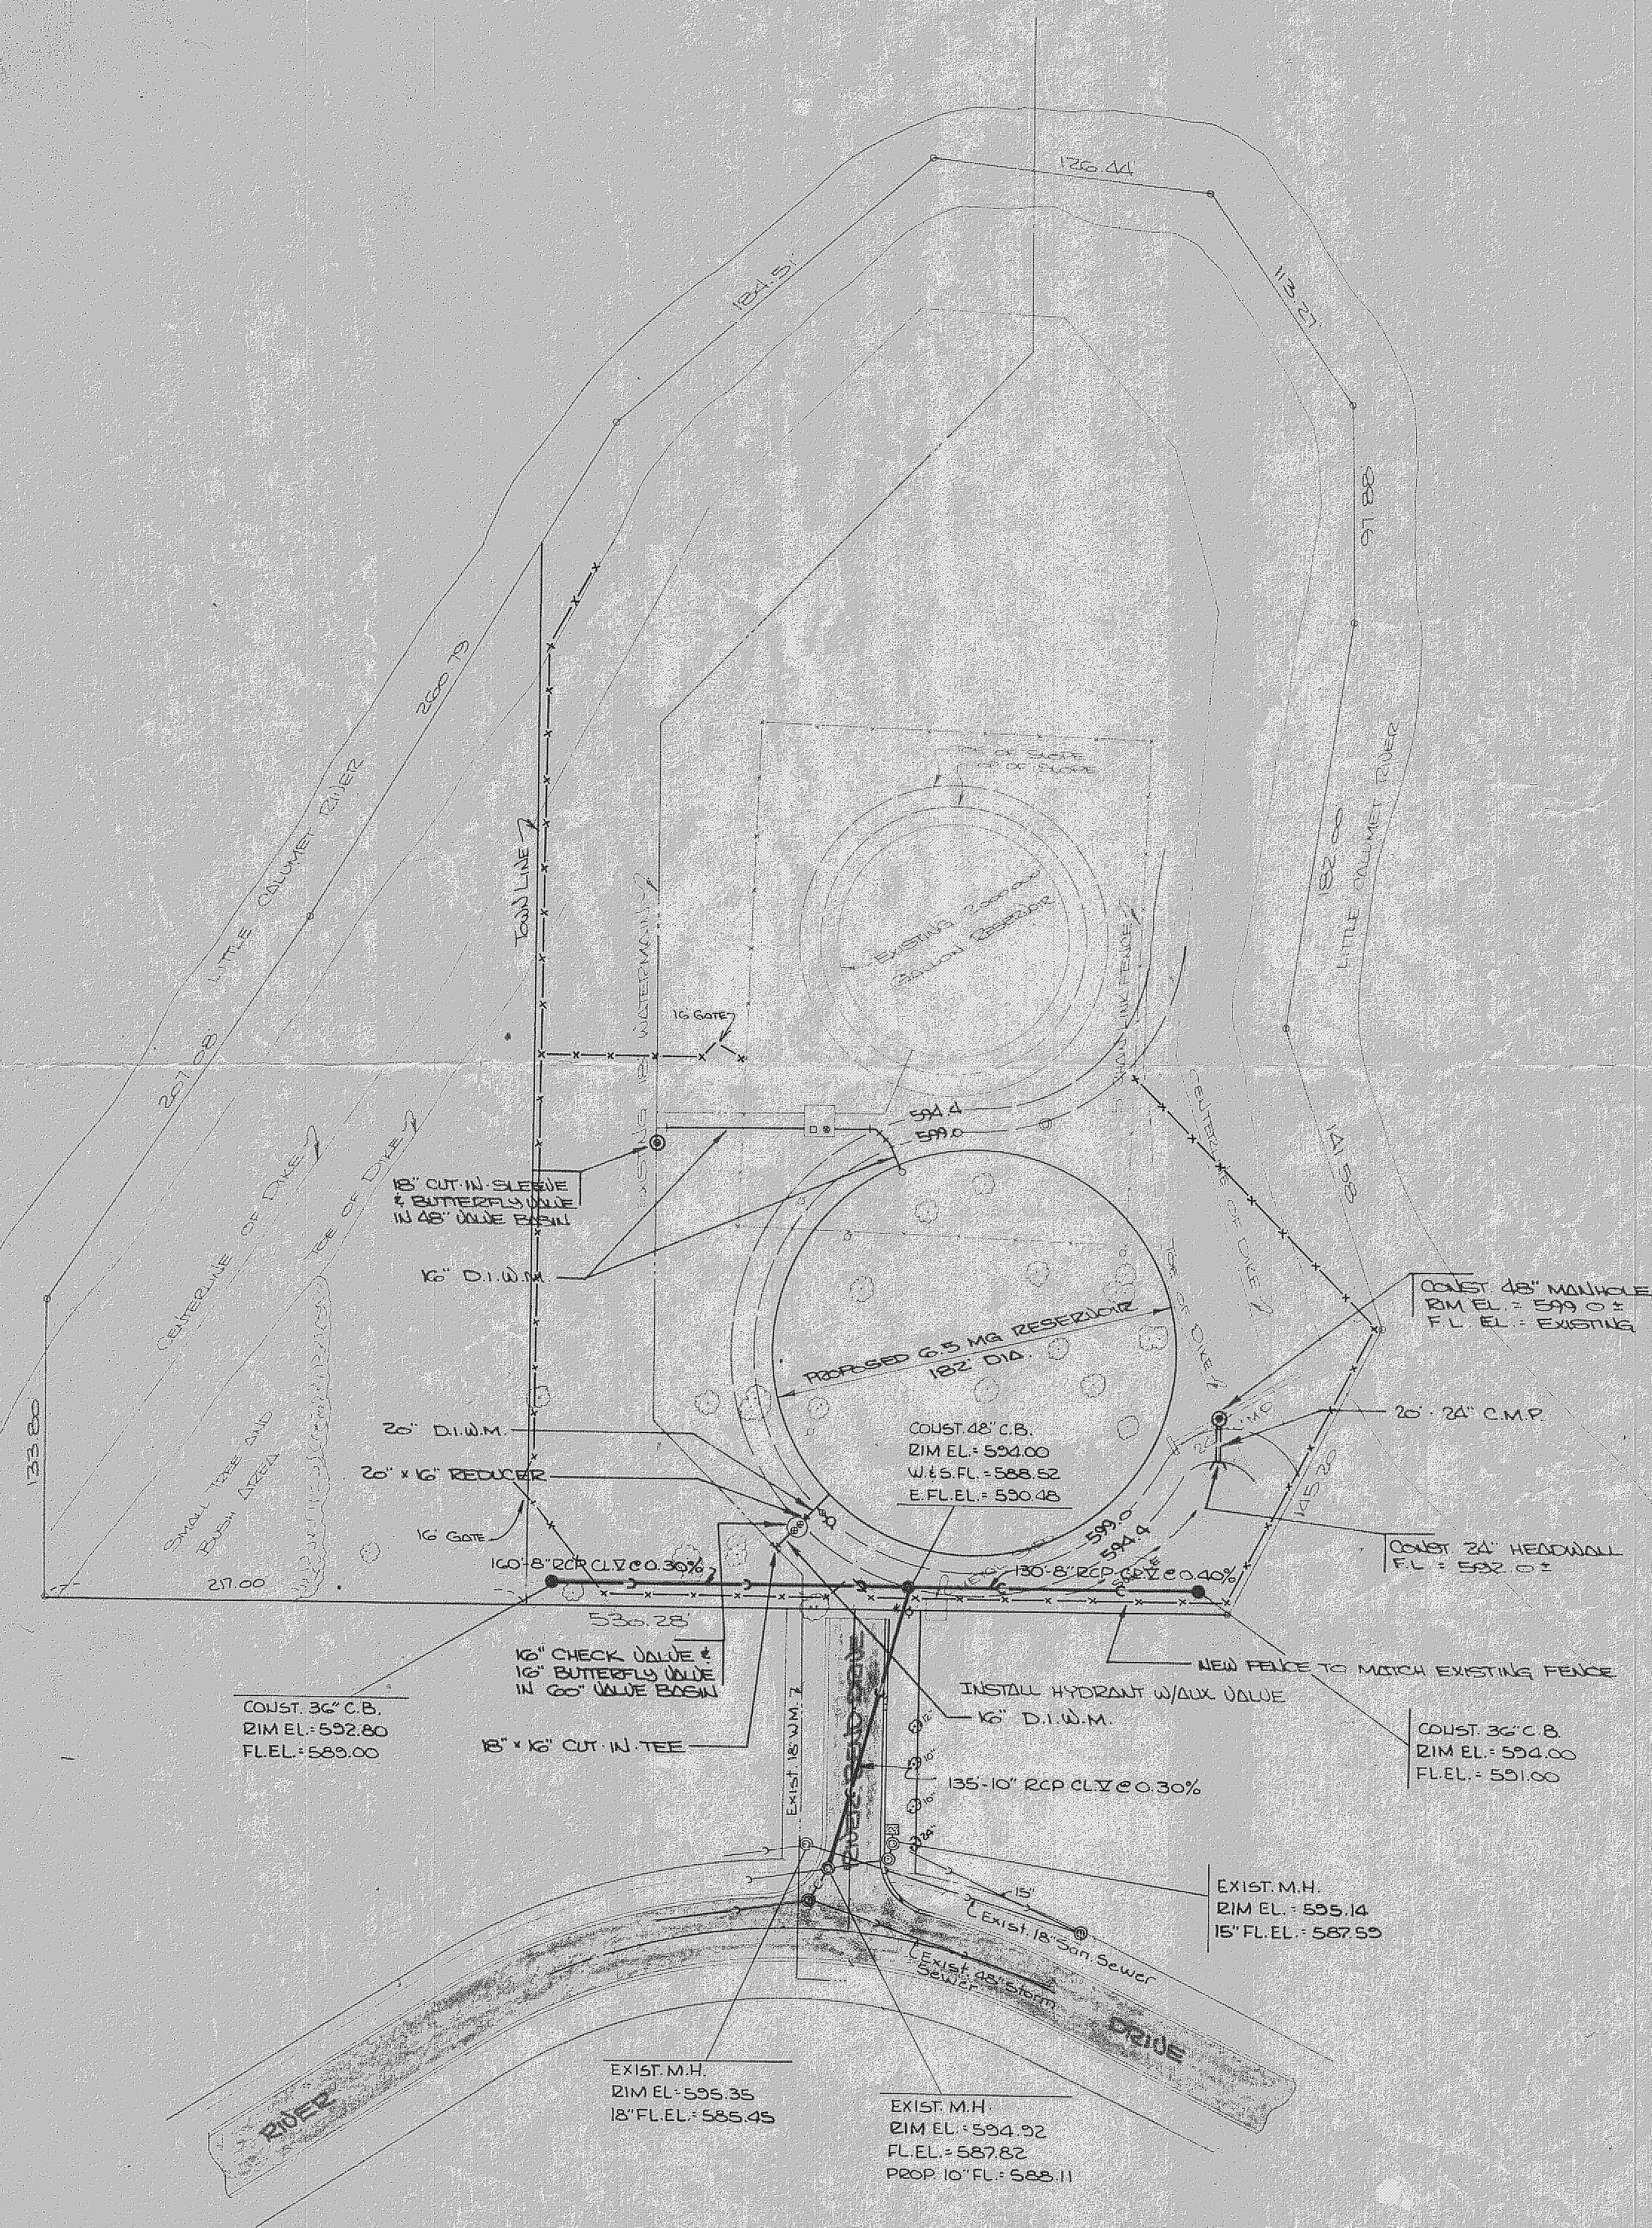

TANK FOUNDATION DETAIL

NO SCALE

REVISONS			R. W. ROBINSON AND ASSOCIATES COMPANY PROFESSIONAL ENGINEERS AND LAND SURVEYORS SOUTH HOLLAND, ILLINOIS		448-1955
NO.	DATE	REMARKS			
1	2-25-64	M. J. JENSEN			
2	2-14-64	M. J. JENSEN			
PLAN 6.5 MG GROUND RESERVOIR MUNSTER, INDIANA					
Drawn by: M. J. JENSEN Checked by: R. W. ROBINSON SHEET 3 OF 50			Date: 3-6-64 Scale: 1" = 50' PROJECT NO. 75-253		