OAK PARK 1ST. ADD. TO MUNSTER
LAKE COUNTY, IND.

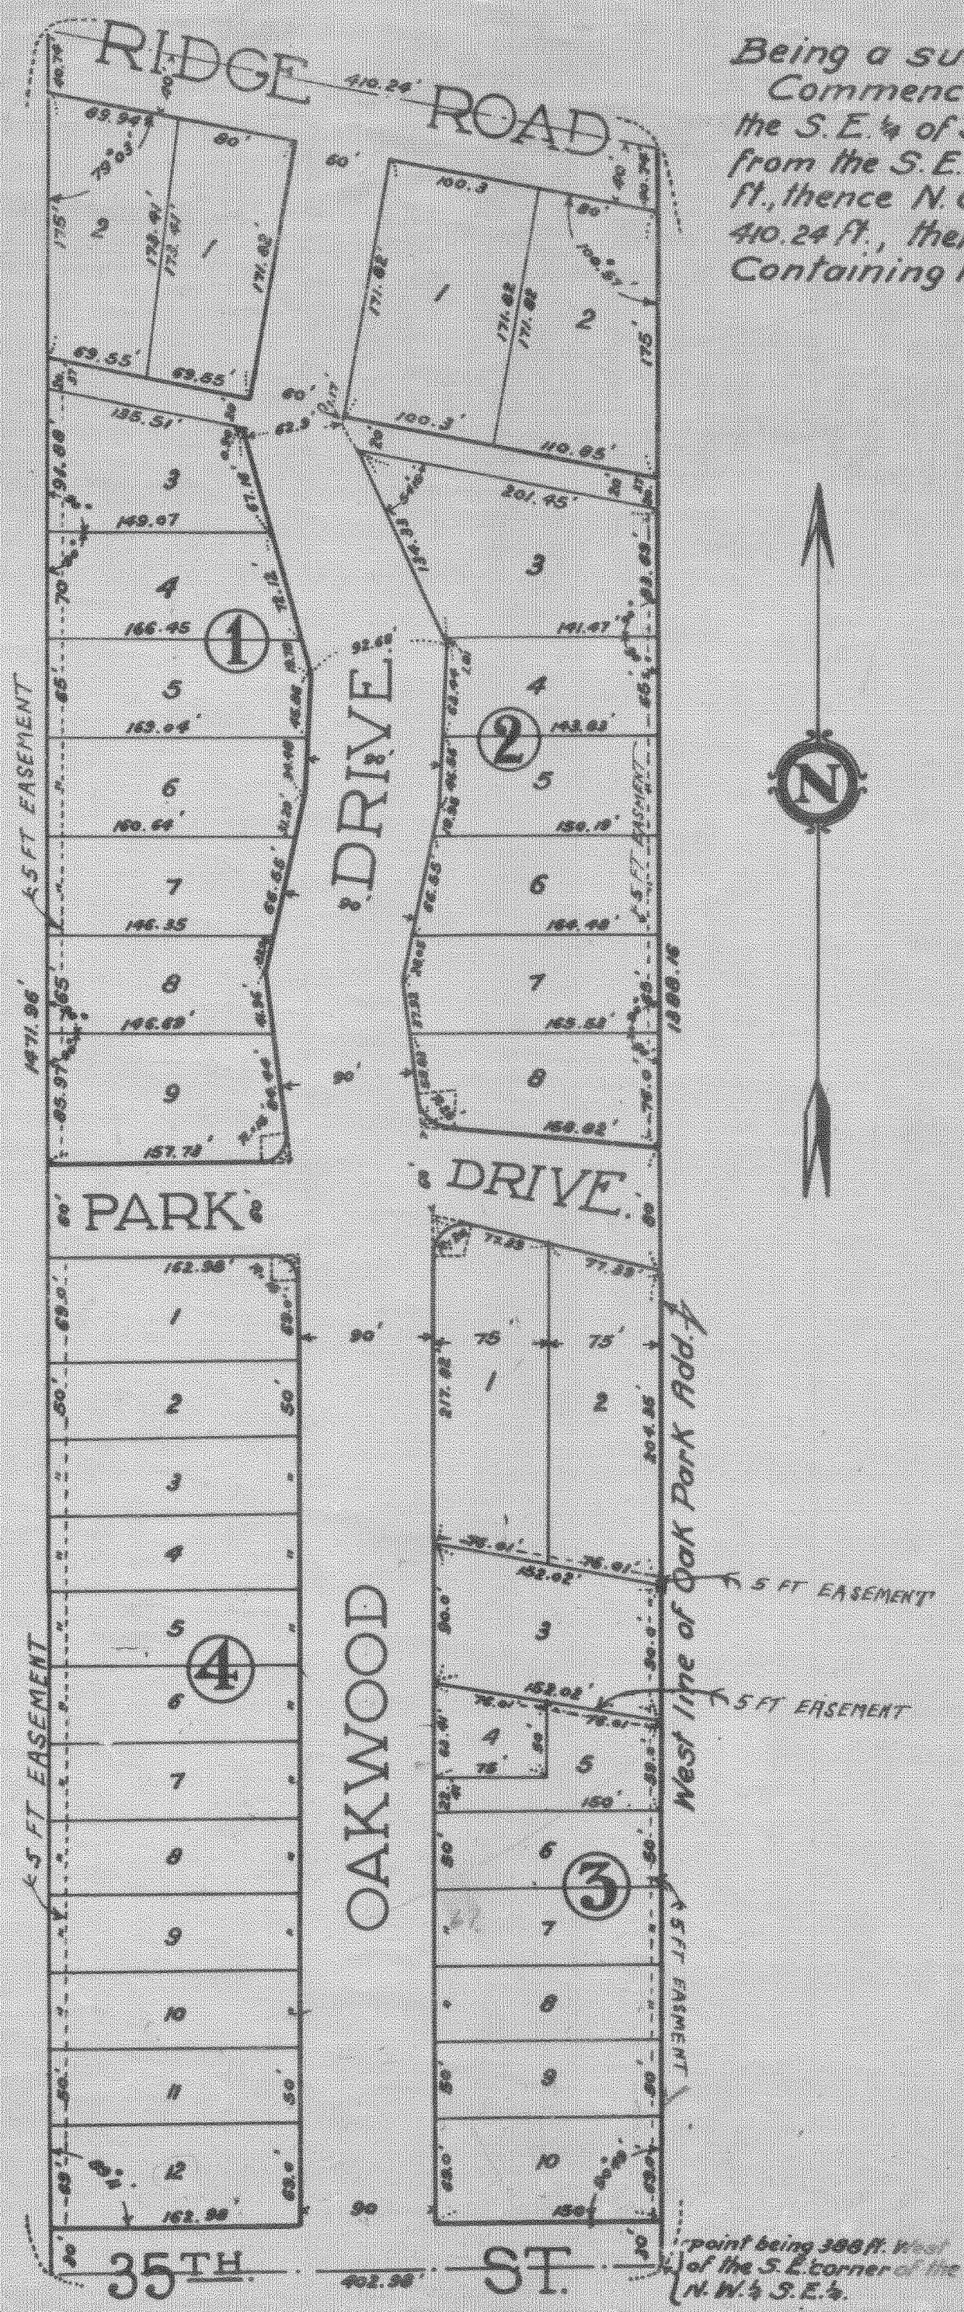

Being a subdivision of the following described property:- Commencing at a point on the South line of the N.W.¼ of the S.E.¼ of Section 19-36-9 said point being S. 89°12'W. 388 ft. from the S.E. corner of said N.W.¼ S.E.¼, thence S. 89°12'W. 402.98' ft., thence N. 0°01'E. 1471.96 ft. to the ℄ of Ridge Road, thence S. 79°02'E. 410.24 ft., thence S. 0°01'W. 1388.16 ft. to the point of beginning. Containing 13.225 Acres more or less.----------

Scale 1"-100'-0"

State of Indiana } ss.
County of Lake }

We,----------,do hereby certify that We are the owners of the above described property, and that We have caused the same to be surveyed and subdivided as shown hereon.

Walter A. Elliot.
Florence A. Elliot

State of Indiana } ss.
County of Lake }

This day personally appeared before me---------- a Notary Public in and for the County and State aforesaid,---------- ----------to me personally known to be the same persons whose names appear subscribed to the attached plat as owners and acknowledged said subdivision to be their free act and deed.

Given under my hand and Notarial Seal this ---day of---------A.D. 1927.

Notary Public.

My Commission expires:_____

State of Indiana } ss.
County of Lake }

This is to certify that the Town Board of the Town of Munster have, this ----day of-----1927, at a regular meeting of said Board, accepted and approved the plat hereon drawn.

In witness where of the Members of said Board have hereunto set their hands this 29 day of June A.D. 1927.

Attest:_____
Clerk of Town Board.

State of Indiana } ss
County of Lake }

I, Frank A. Blocker a registered Professional Engineer in the County and State aforesaid do hereby certify that I have surveyed and subdivided the above described property and that this plat correctly represents said survey and subdivision.

Frank A. Blocker Civil Engineer.

C.E. 2264
11/18/27.

91A