




TOWN of MUNSTER, INDIANA
NIPSCO RELOCATION

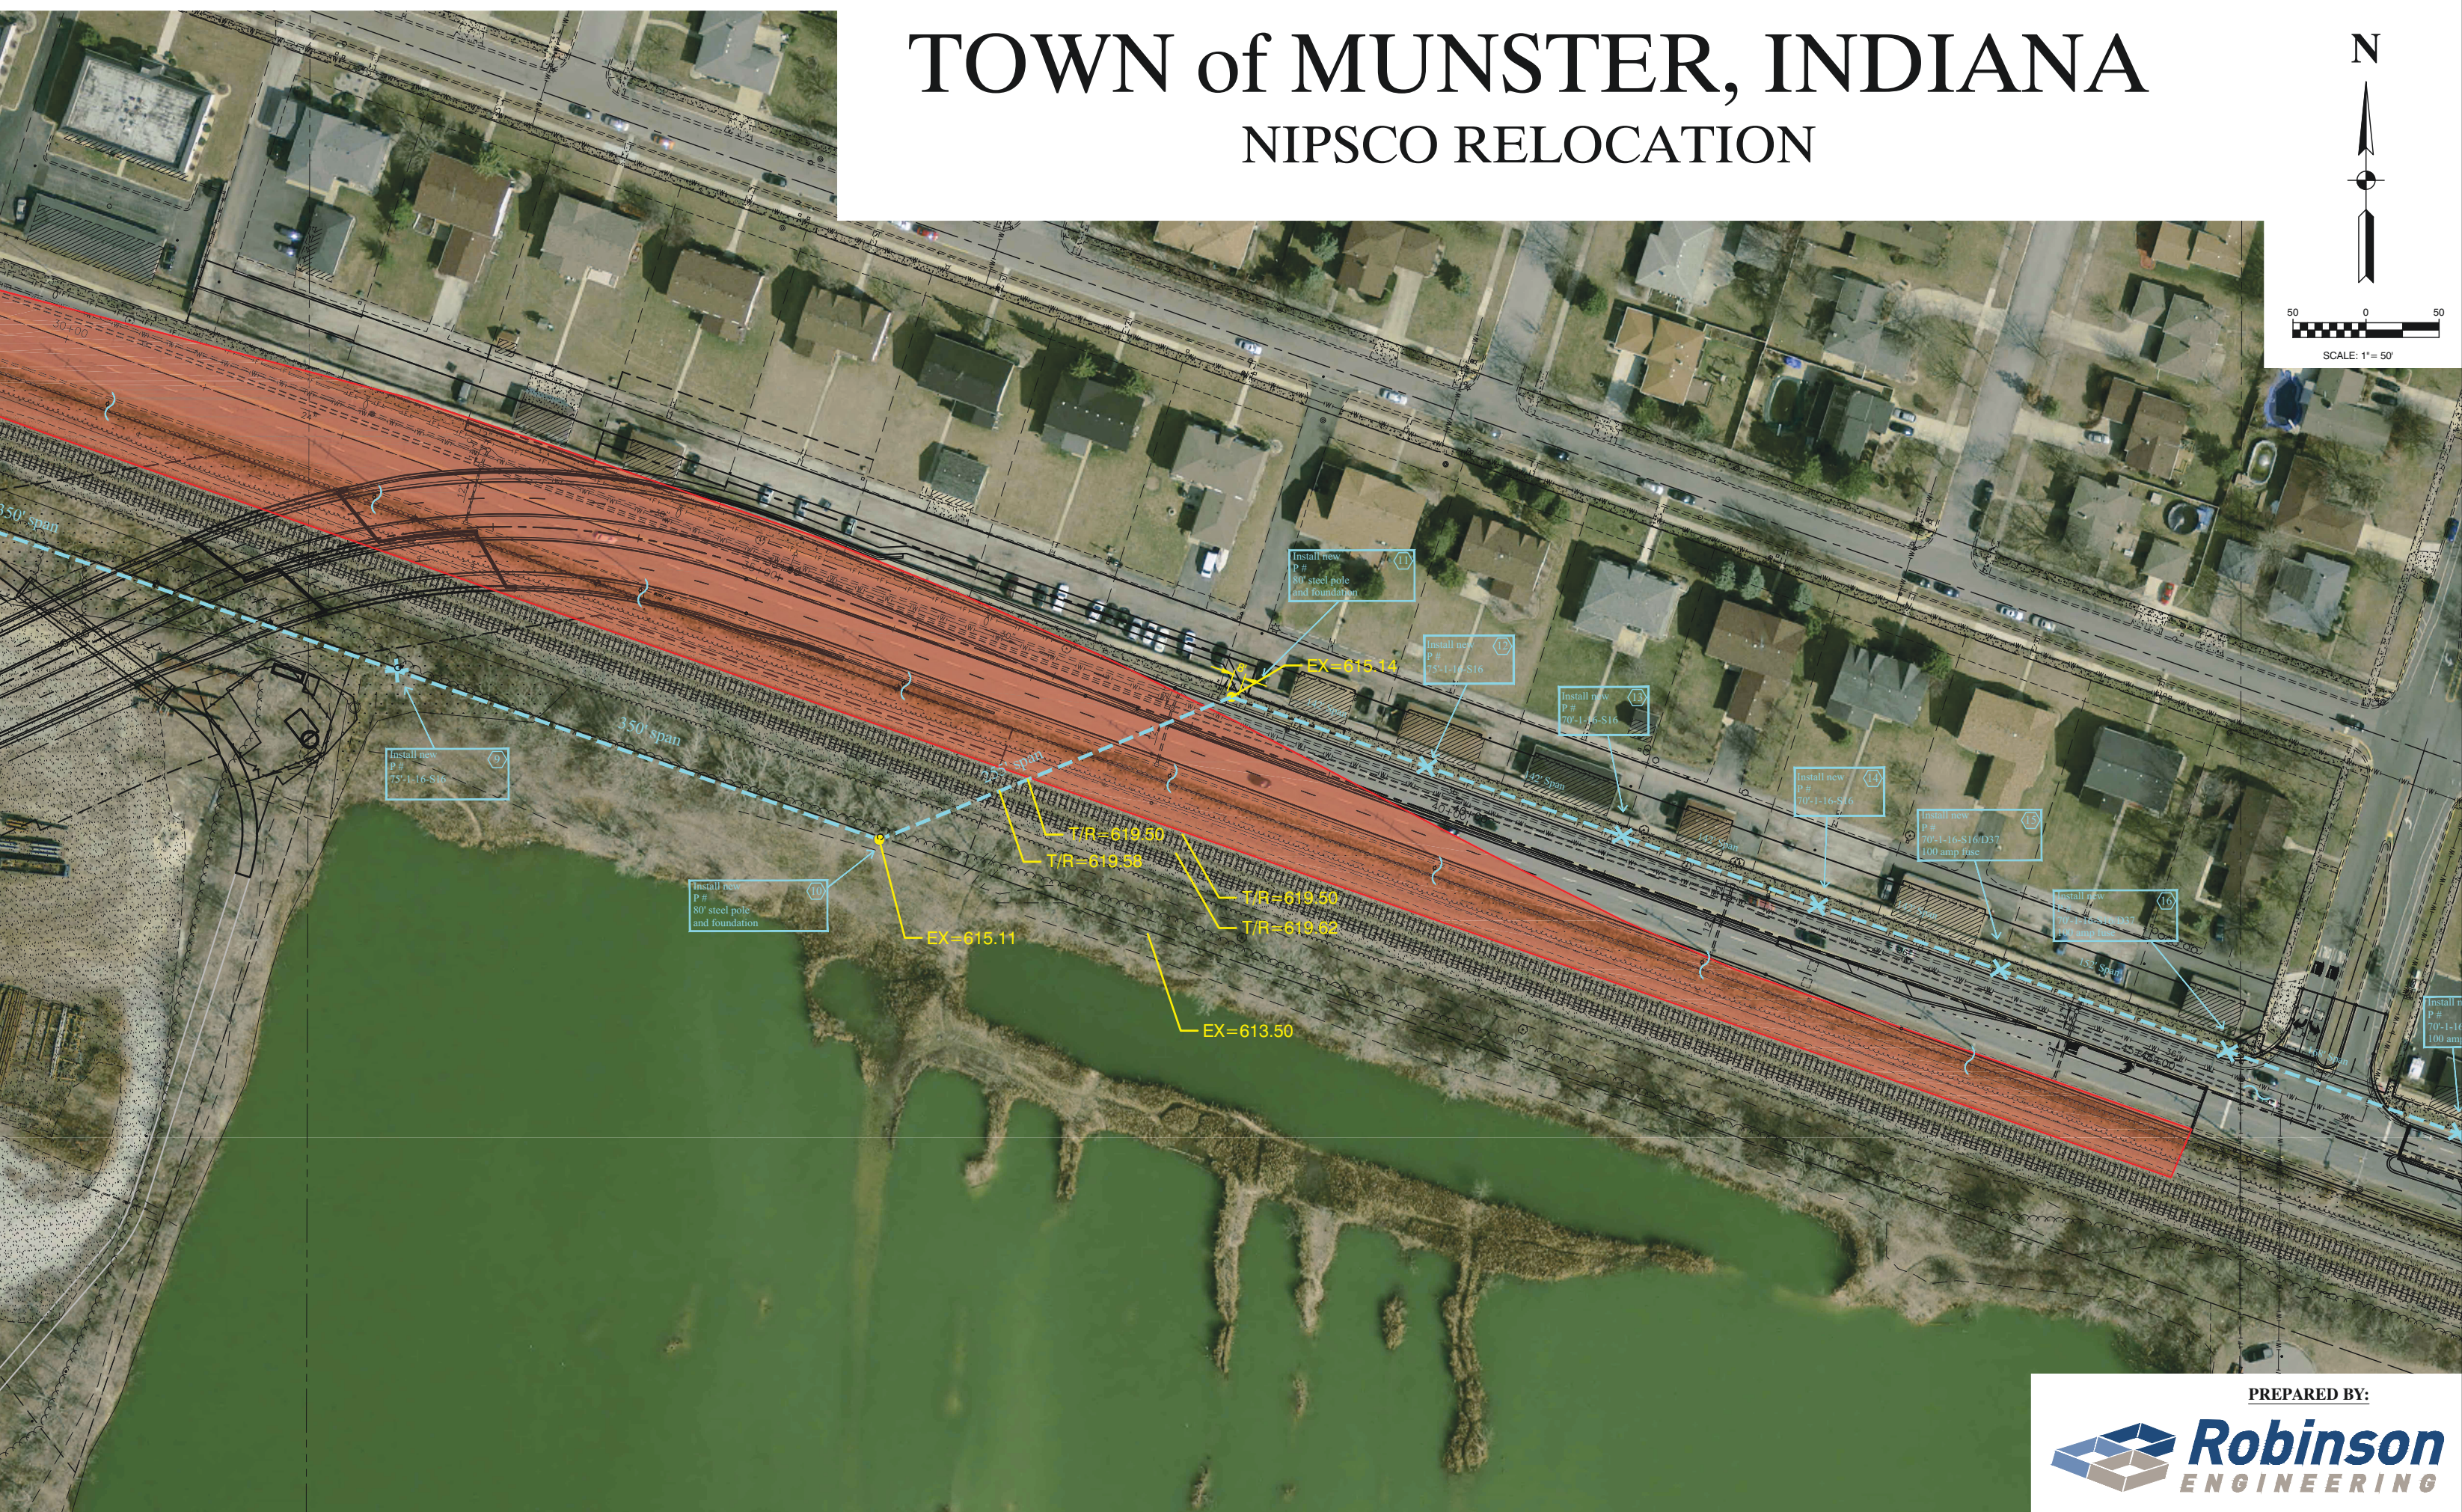

TOWN of MUNSTER, INDIANA
45TH STREET RE-ALIGNMENT WETLAND IMPACT

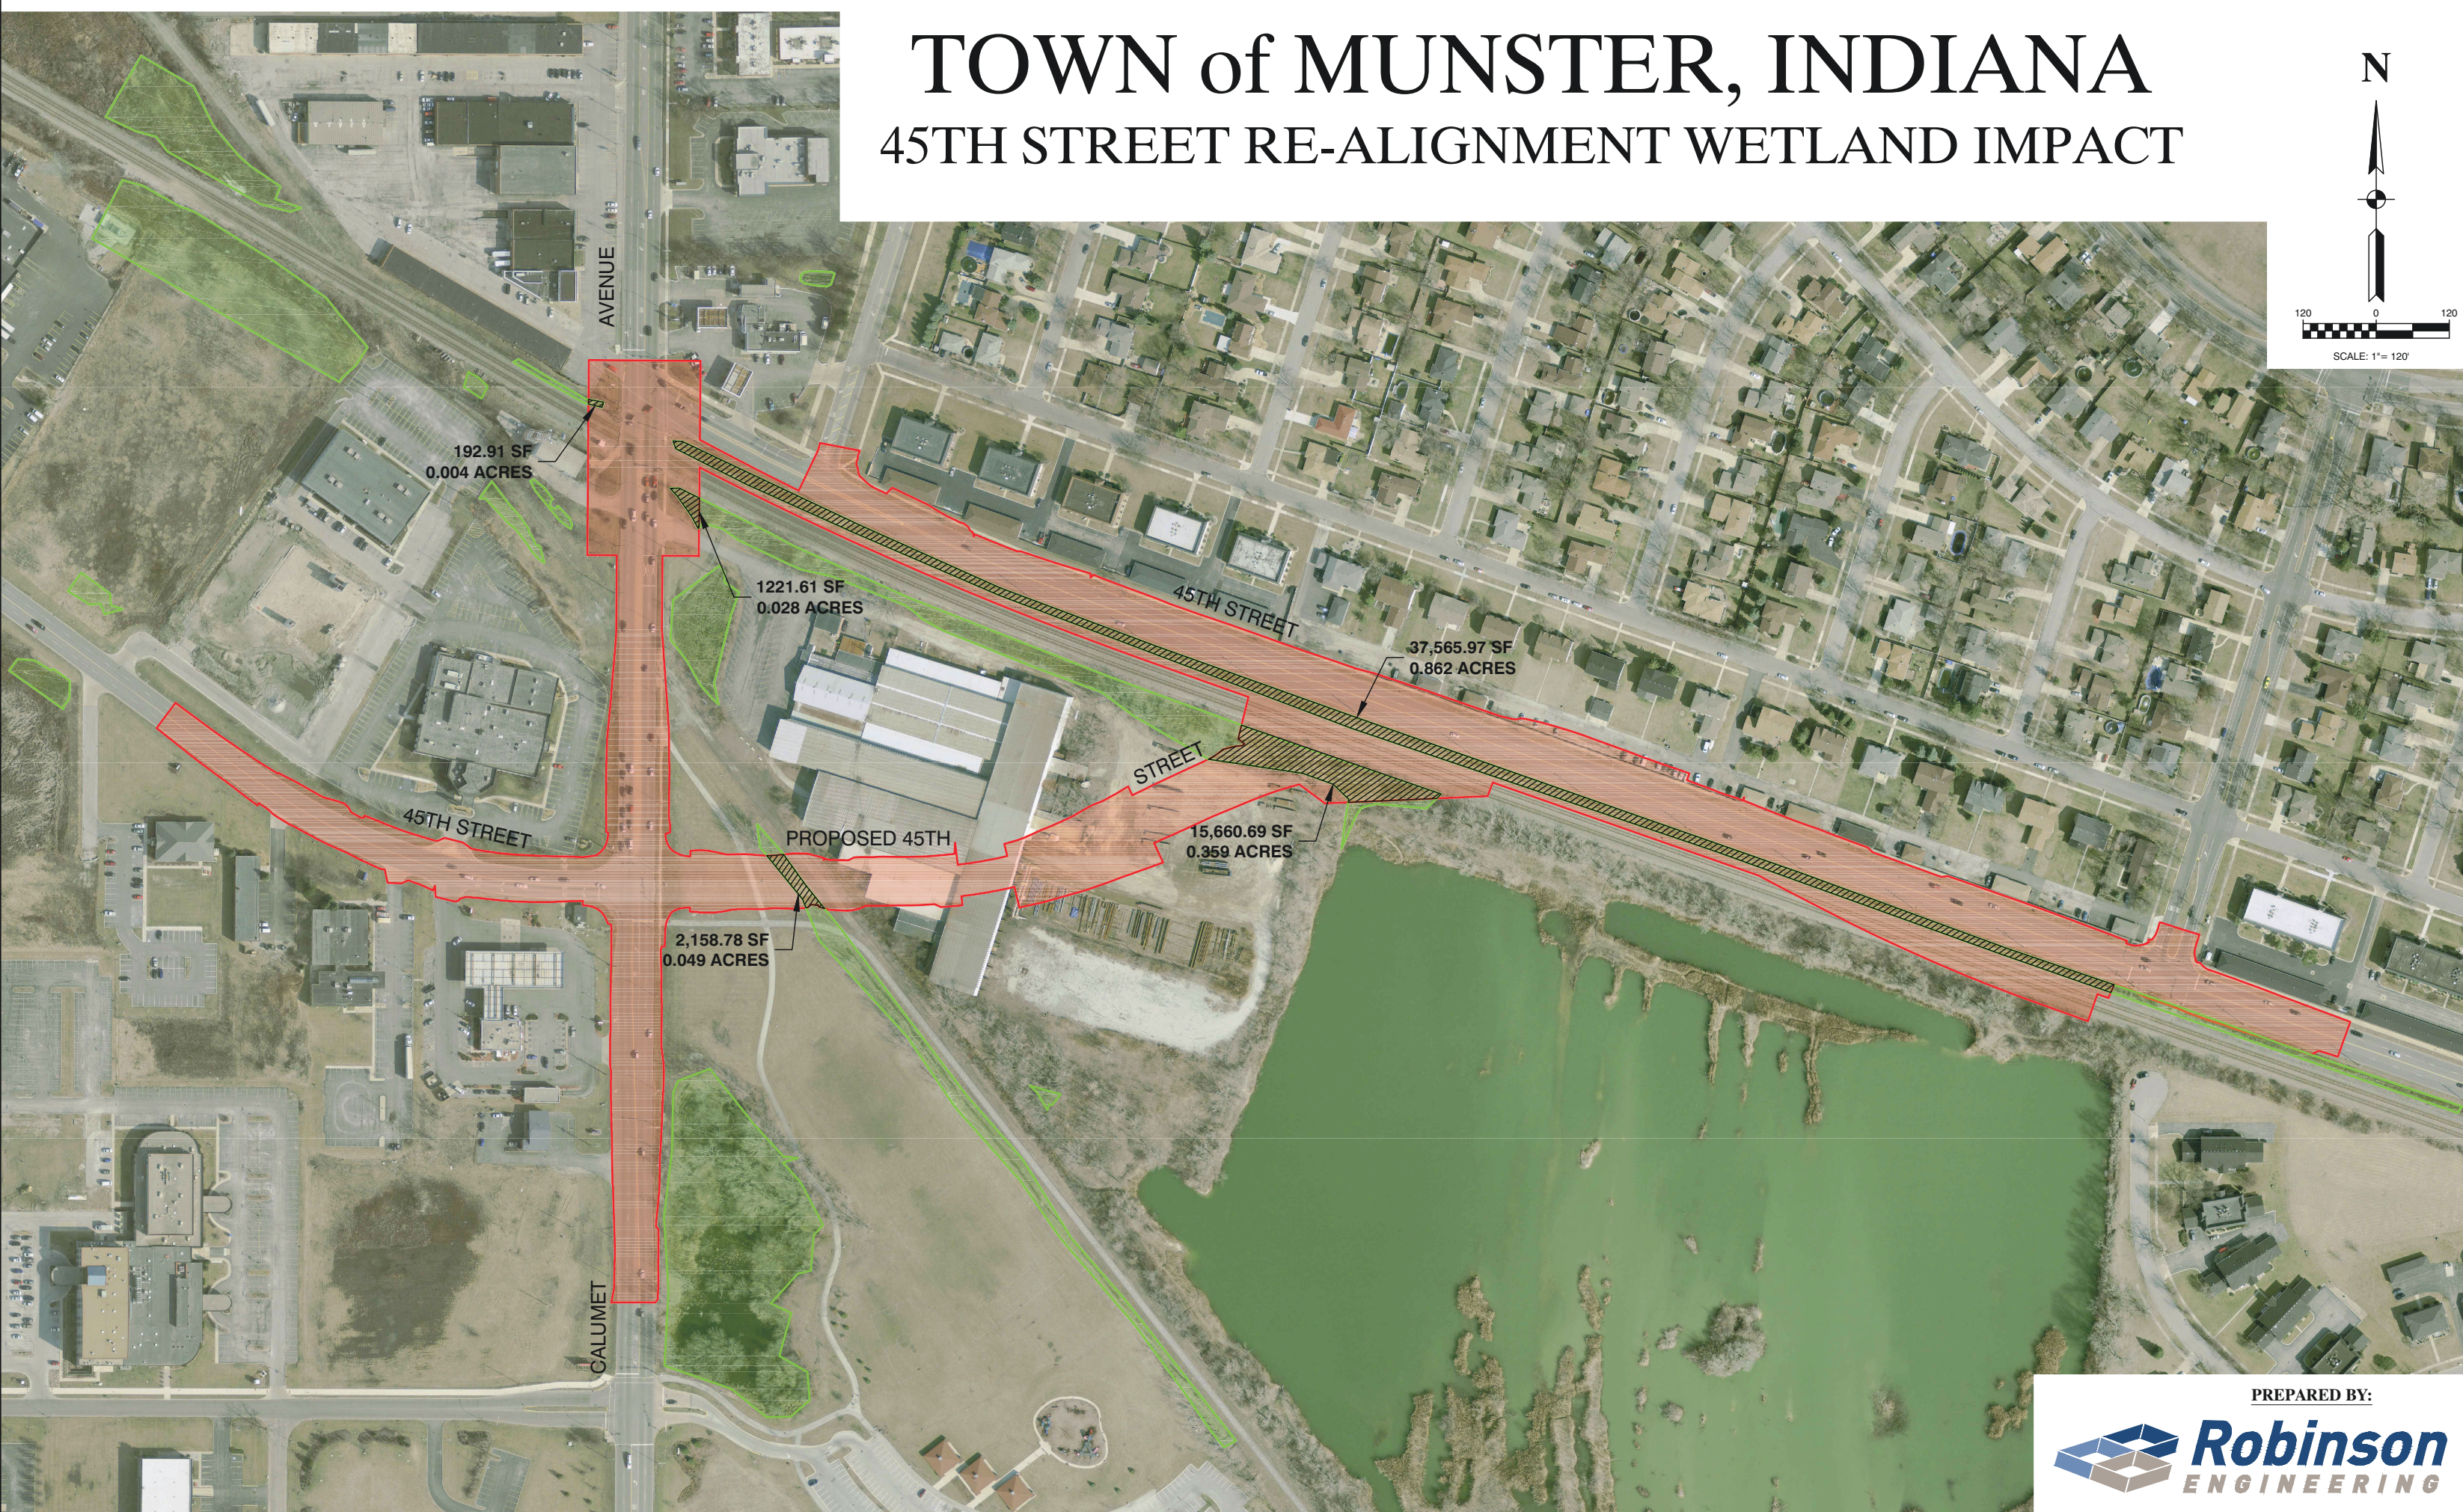

TOWN of MUNSTER, INDIANA
WATERMAIN AND FORCEMAIN RELOCATION

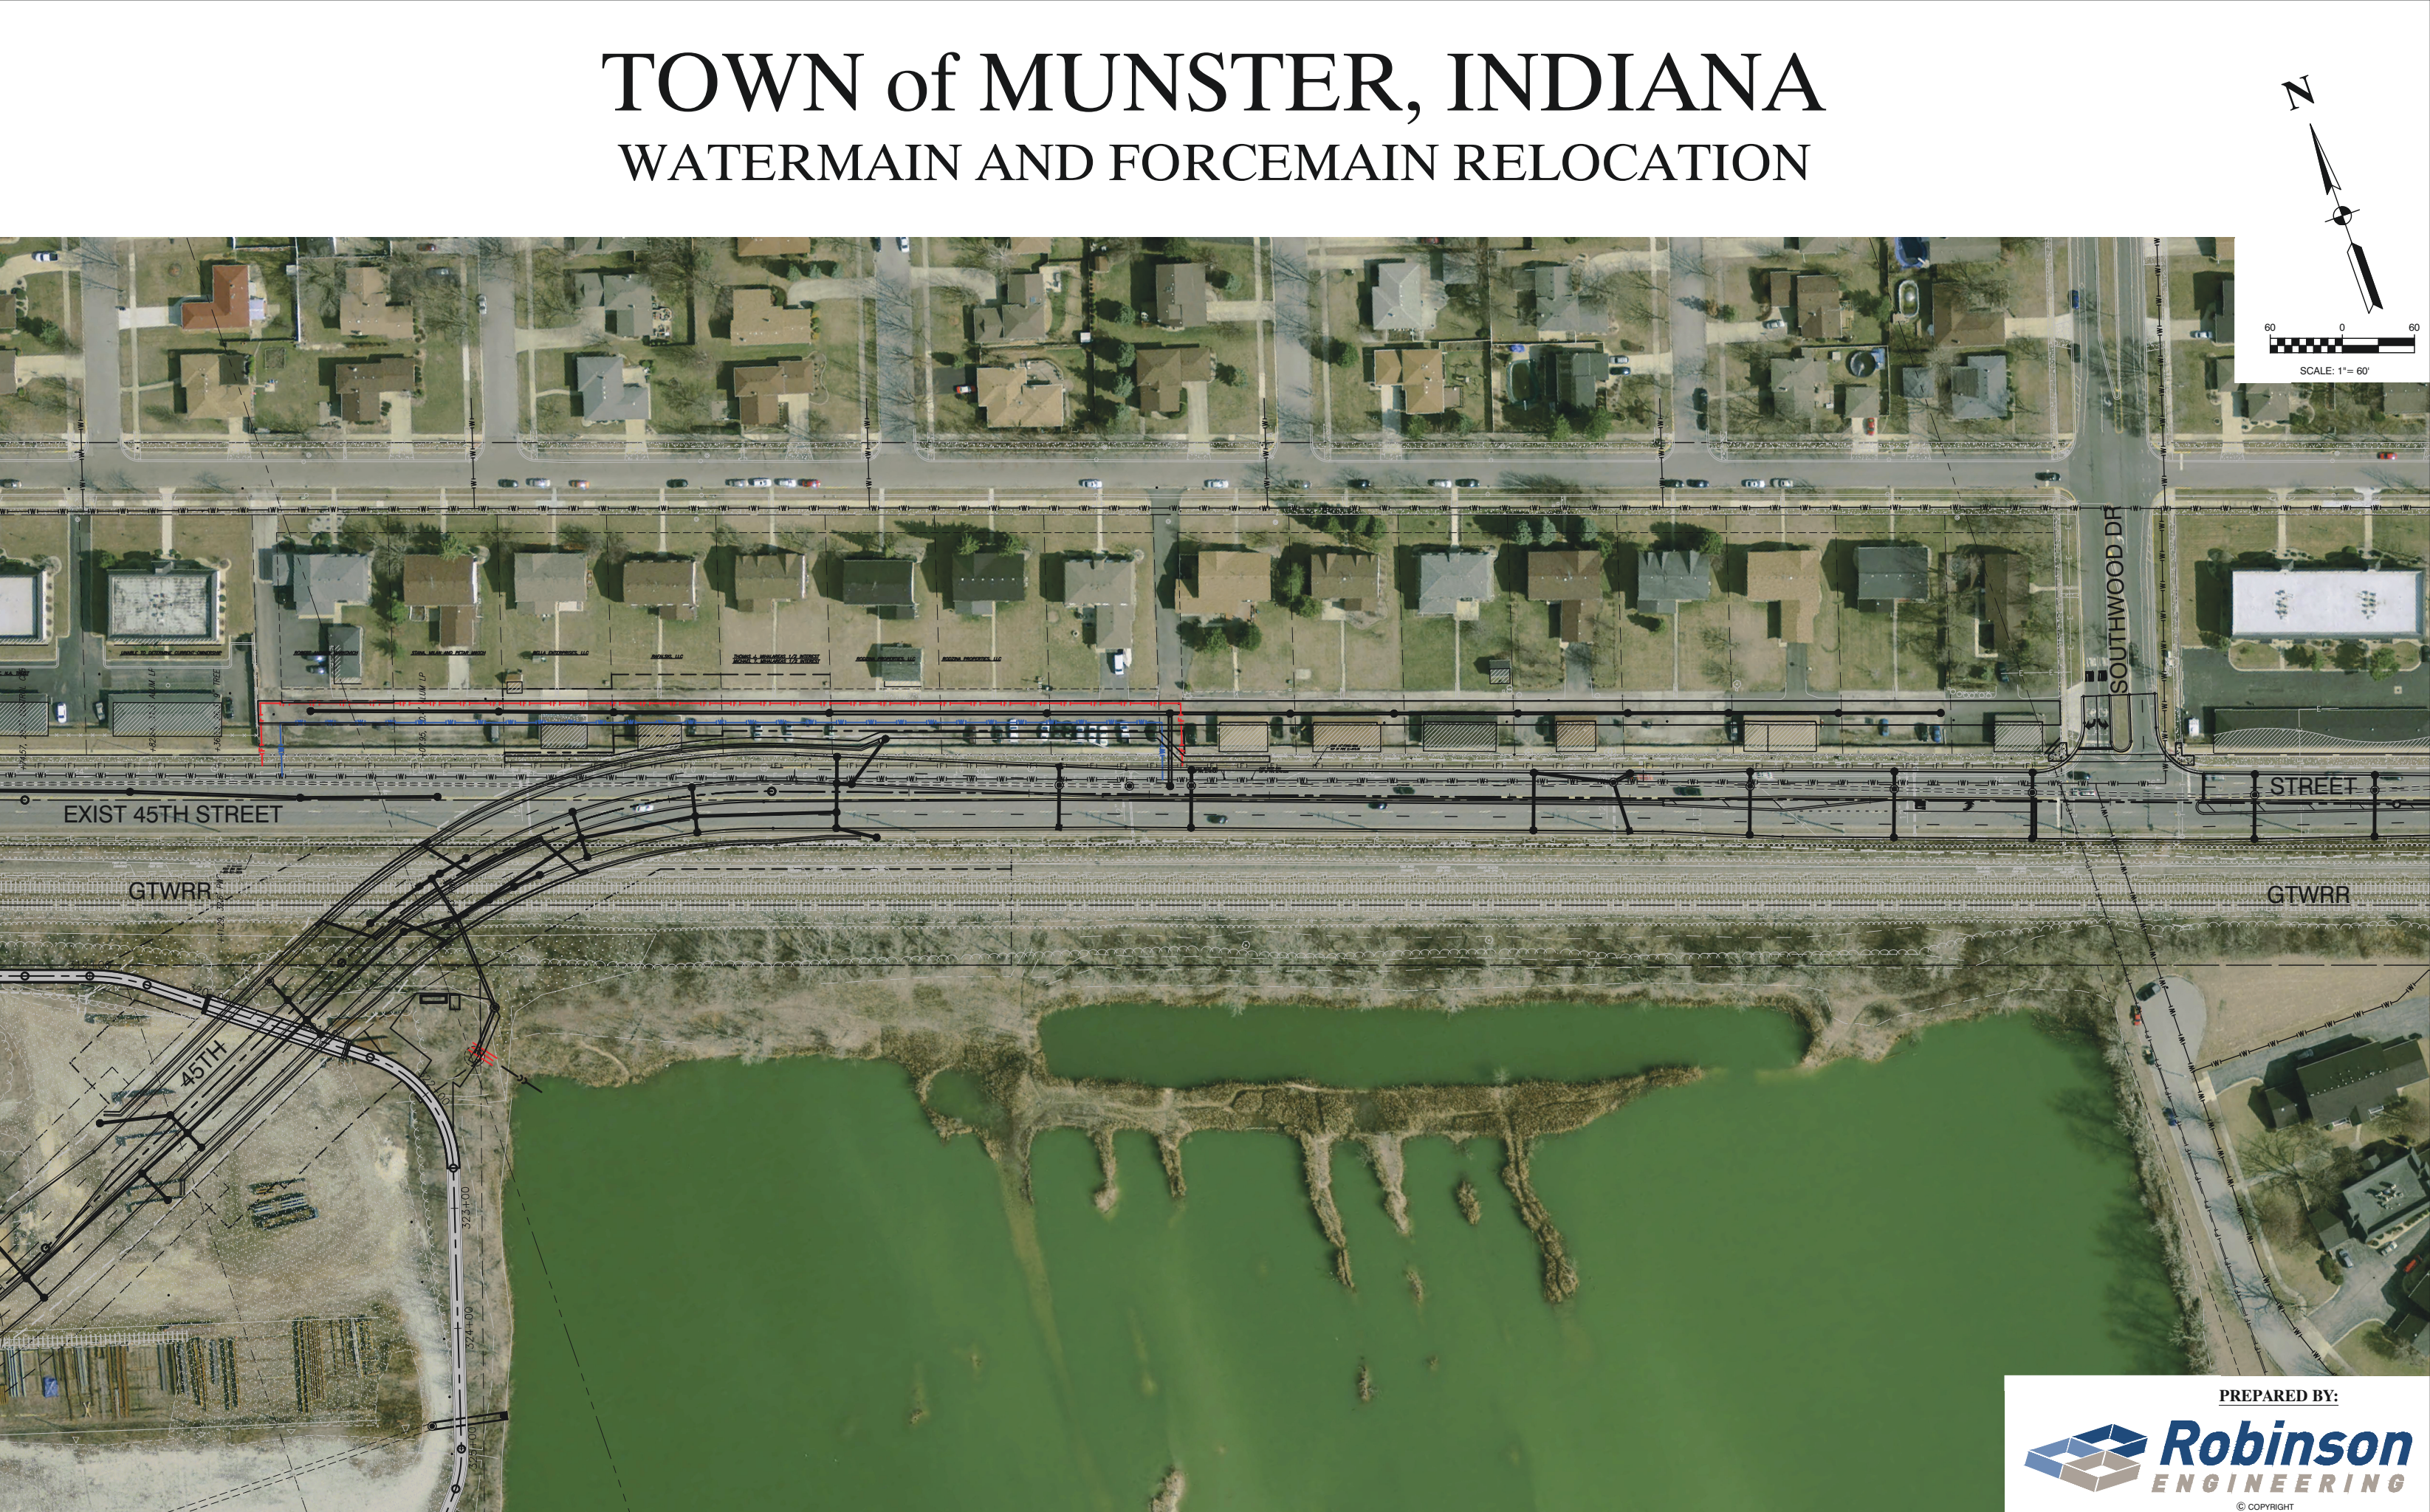

T-WALL AND SOLDIER PILE TIE-BACK LOCATION

