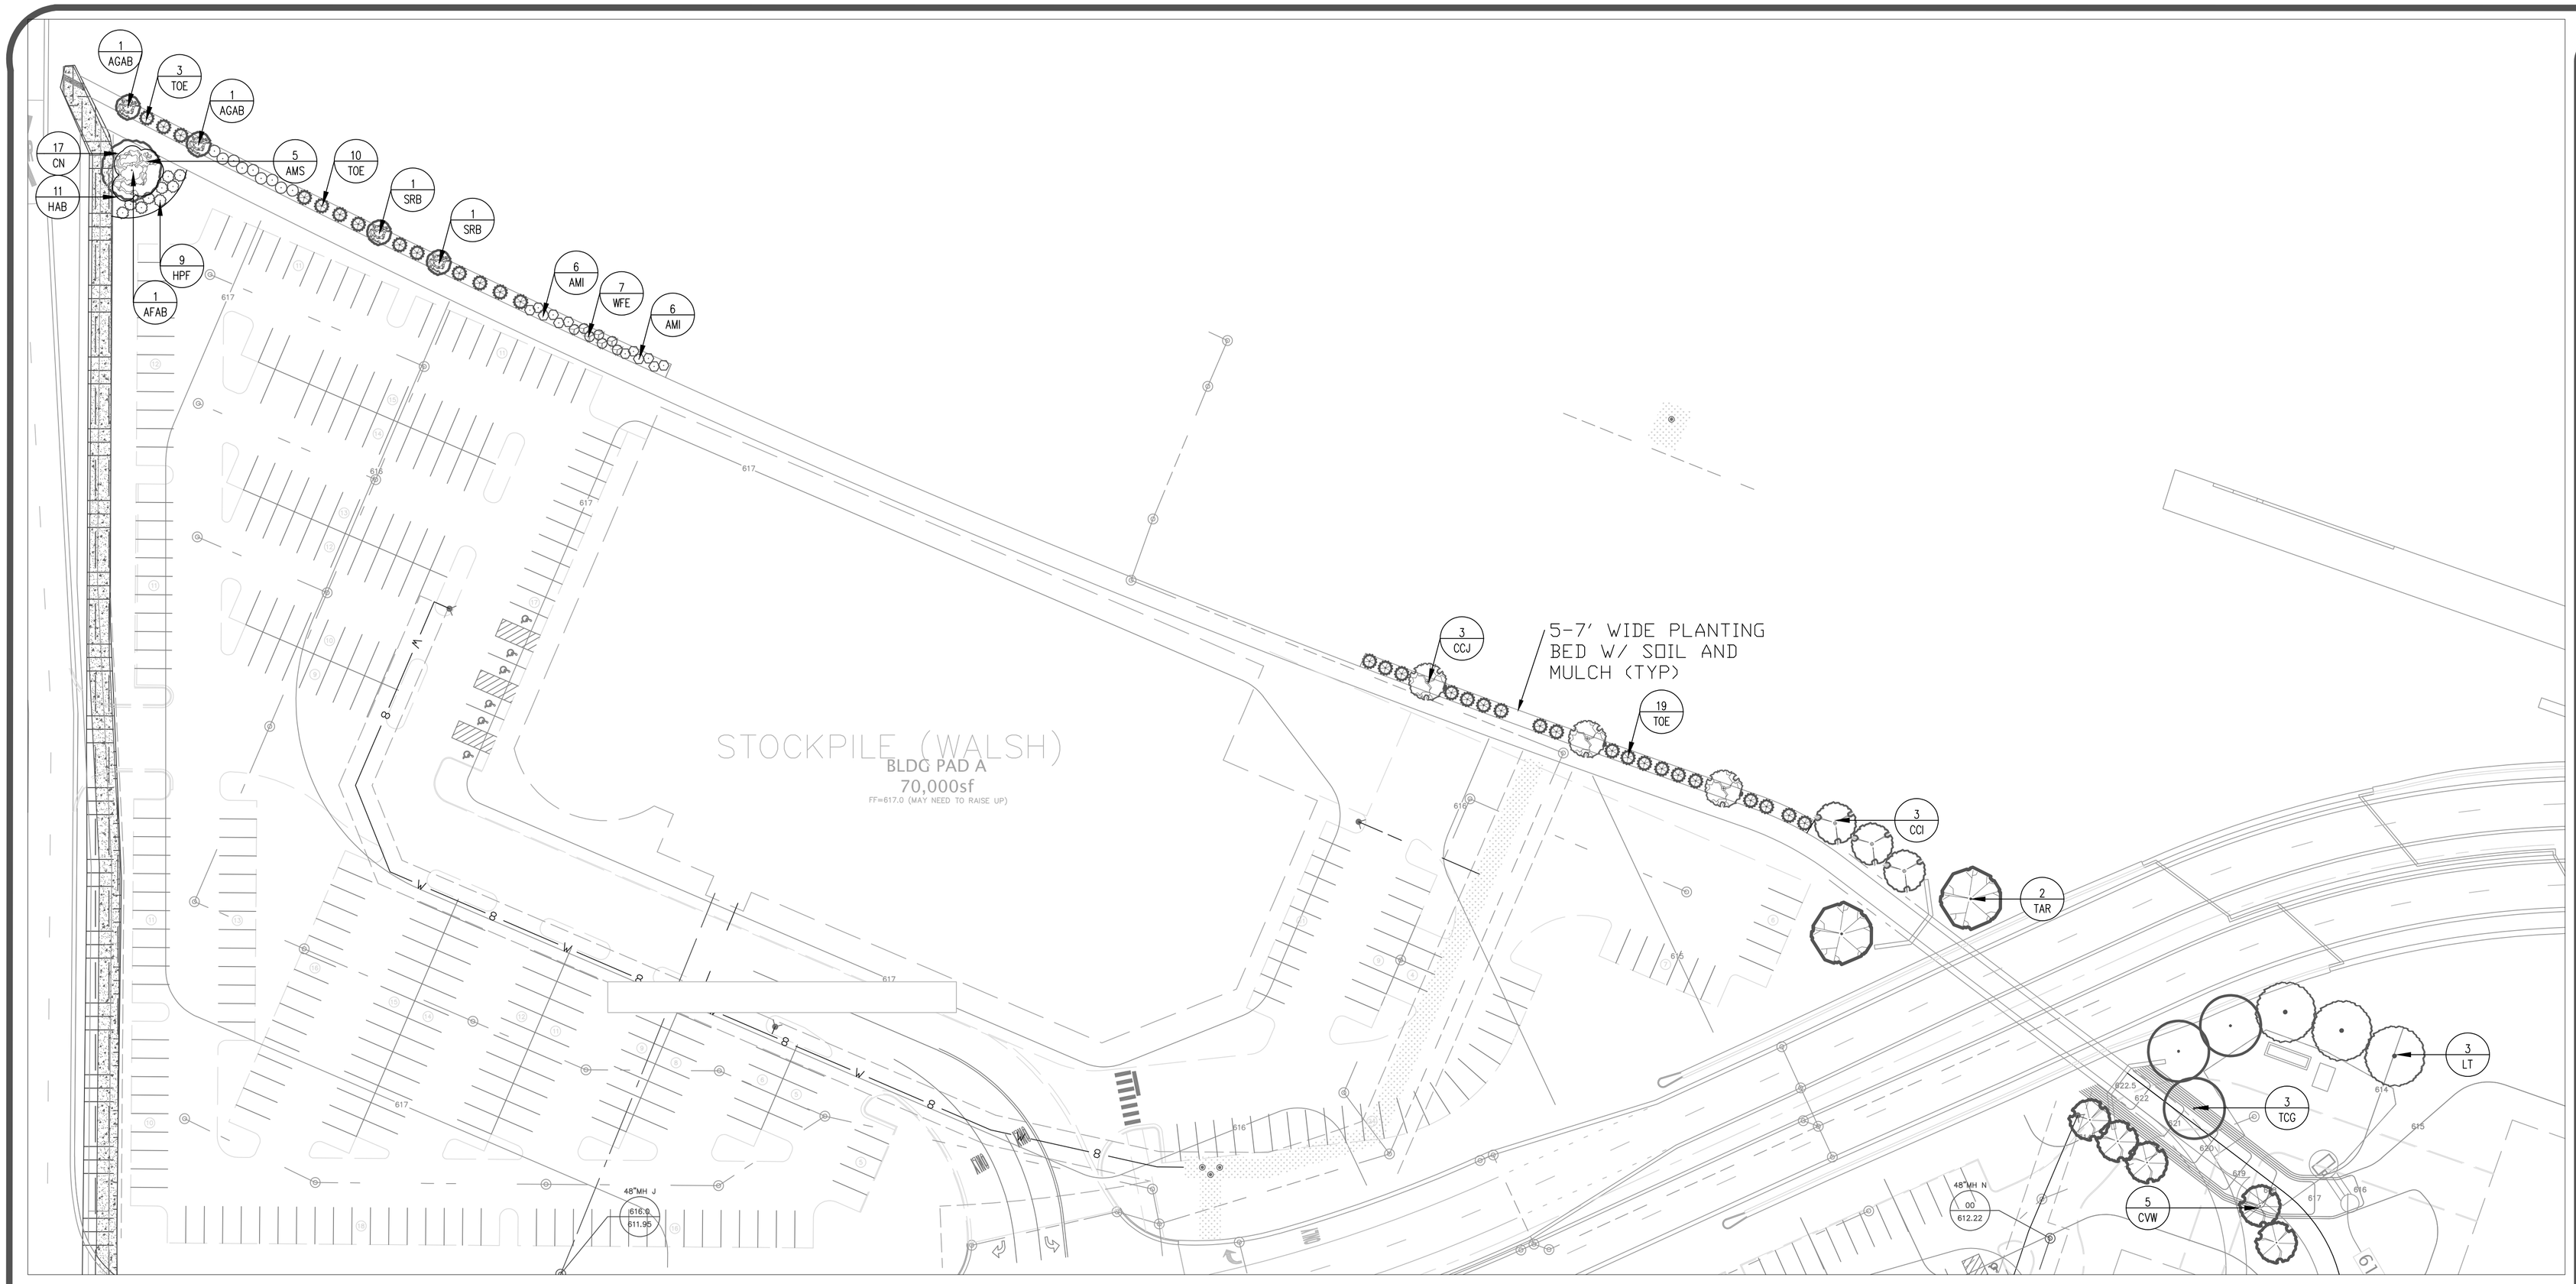

PLANT LIST

Symbol	Botanical Name	Common Name	Size
Trees			
AFAB	Acer freemanii 'Autumn Blaze'	Autumn Blaze Maple	2.5"
AGAB	Amelanchier grandiflora 'Autumn Brilliance'	Autumn Brilliance Serviceberry	2" TF
CCJ	Carpinus caroliniana 'JFS-KW6'	Native Flame American Hornbeam	2"
CVW	Crataegus viridis 'Winter King'	Winter King Hawthorn	2"
LT	Liriodendron tulipifera	Tulip Tree	2"
SRB	Syringa reticulata 'Bailnce'	Snow Dance Lilac TF	2" TF
TAR	Tilia americana 'Redmond'	Redmond Linden	2"
TCG	Tilia cordata 'Greenspire'	Greenspire Linden	2"
TOE	Thuja occidentalis 'SMARAGD'	Emerald Green Arborvitae	4-5'
Shrubs			
AMI	Aronia macrocarpa 'Iroquois Beauty'	Iroquois Beauty Chokeberry	#3
HAN	Hydrangea arborescens 'NCHA8'	Limetta Hydrangea	#3
HPF	Hydrangea paniculata 'Fire and Ice'	Fire and Ice Hydrangea	#3
WFE	Weigela florida 'Elvera'	Midnight Wine Weigela	#3
Perennial			
CN	Calamintha nepeta	Calamint	#1
HAB	Heuchera 'Autumn Bride'	Autumn Bride Coral Bell	#1
AMS	Achillea millefolium 'Strawberry Seduction'	Strawberry Seduction Yarrow	#1

LOCATE ALL UNDERGROUND UTILITIES PRIOR TO DIGGING. SHRUB PIT WIDTH TO BE TWO TIMES THE WIDTH OF THE ROOT BALL. PRUNE OFF ALL DEAD, BROKEN OR SCARRED BRANCHES, AND SHAPE PRUNE AS DIRECTED BY THE LANDSCAPE ARCHITECT. LOCATE ROOT FLARE IN ROOT BALL AND SET SHRUB HEIGHT SO THAT ROOT FLARE IS FLUSH OR SLIGHTLY HIGHER THAN FINISH GRADE DEPENDING ON EXISTING SOIL CONDITIONS. WATER IN THE PLANTING MIX THOROUGHLY, WHILE KEEPING THE SHRUB PLUMB. STRAIGHTEN SHRUB IF SETTLING OCCURS. MULCH LIMITS FOR SHRUBS TO EXTEND TO ALL EDGES OF PLANTING BEDS, SEE PLANS FOR BED LAYOUTS.

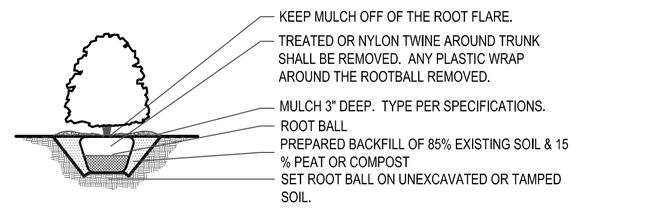

1 SHRUB PLANTING DETAIL
NOT TO SCALE

LOCATE ALL UNDERGROUND UTILITIES PRIOR TO DIGGING. TREE PIT WIDTH TO BE Two TIMES THE WIDTH OF THE ROOT BALL. PRUNE OFF ALL DEAD, BROKEN OR SCARRED BRANCHES, AND SHAPE PRUNE AS DIRECTED BY THE LANDSCAPE ARCHITECT. LOCATE ROOT FLARE IN ROOT BALL AND SET TREE HEIGHT SO THAT ROOT FLARE IS FLUSH OR SLIGHTLYI HIGHER THAN FINISH GRADE DEPENDING ON EXISTING SOIL CONDITIONS. WATER IN THE PLANTING MIX THOROUGHLY, WHILE KEEPING THE TREE PLUMB. STRAIGHTEN TREE IF SETTLING OCCURS.

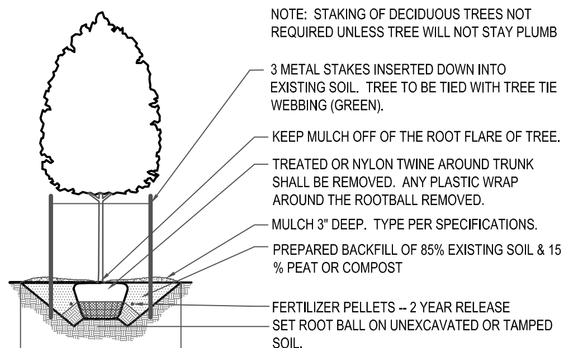

2 DECIDUOUS & EVERGREEN TREE PLANTING DETAIL
NOT TO SCALE

LOCATE ALL UNDERGROUND UTILITIES PRIOR TO DIGGING. AMEND PLANTING BED SOIL WITH COMPOST PRIOR TO PLANT INSTALLATION. BED HEIGHT IS TO BE 2" ABOVE FINISH GRADE AND WELL DRAINED. MULCH LIMITS FOR PERENNIAL AND GROUNDCOVER BEDS TO EXTEND TO ALL EDGES OF THE BEDS, SEE PLANS FOR BED LAYOUTS.

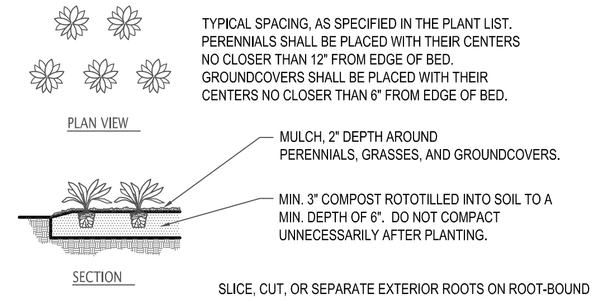

3 PERENNIAL, GROUNDCOVER, AND ANNUAL PLANTING DETAIL
NOT TO SCALE

NORTH
GRAPHIC SCALE
40 0 40 40 80 160
(IN FEET)
1 inch = 40 ft.

HOLEY MOLEY SAYS
"DIG SAFELY"

"IT'S THE LAW"
CALL 2 WORKING DAYS BEFORE YOU DIG
1-800-382-5544
CALL TOLL FREE
PER INDIANA STATE LAW IC8-1-26. IT IS AGAINST THE LAW TO EXCAVATE WITHOUT NOTIFYING THE UNDERGROUND LOCATION SERVICE TWO (2) WORKING DAYS BEFORE COMMENCING WORK.

This Drawing and Design is the Property of Hubinger Landscaping Corp. and is not to be reproduced or used without the permission of Hubinger Landscaping Corp.

Notes:

Stand alone trees and Landscape Areas to have Shredded Hardwood Bark Mulch 3" Deep w/ Pre-emergent herbicide and have spade dug edge.

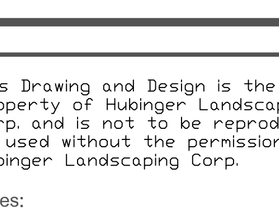

HUBINGER
Landscaping
Corp.
210 East 113th Avenue
Crown Point, Indiana
Phone: 219-662-9911
www.hubingers.com

MUNSTER BIKE PATH
AMERICA IN BLOOM

Drawn By:	LBK/AVT
Date:	9/24/21
Scale:	1" = 40'

L1.0